189340

Office of Register of Deeds
Mower County, Minnesota } SS.

I hereby certify that the within instrument was filed for record on the 23 day of June A. D. 1949 at 11 o'clock A. M. and duly recorded in Book 7 of Plats on page 4

Paul M. Engen
Register of Deeds

By A V Franklin Deputy

Surveyor's Certificate
Book W 3 Misc Page 366


PLAT OF ST. AUGUSTINE CEMETERY

AUSTIN. MINNESOTA

SECTION NO. 3

SCALE:- 1"= 20'

DATE:- JUNE 30 A.D. 1948

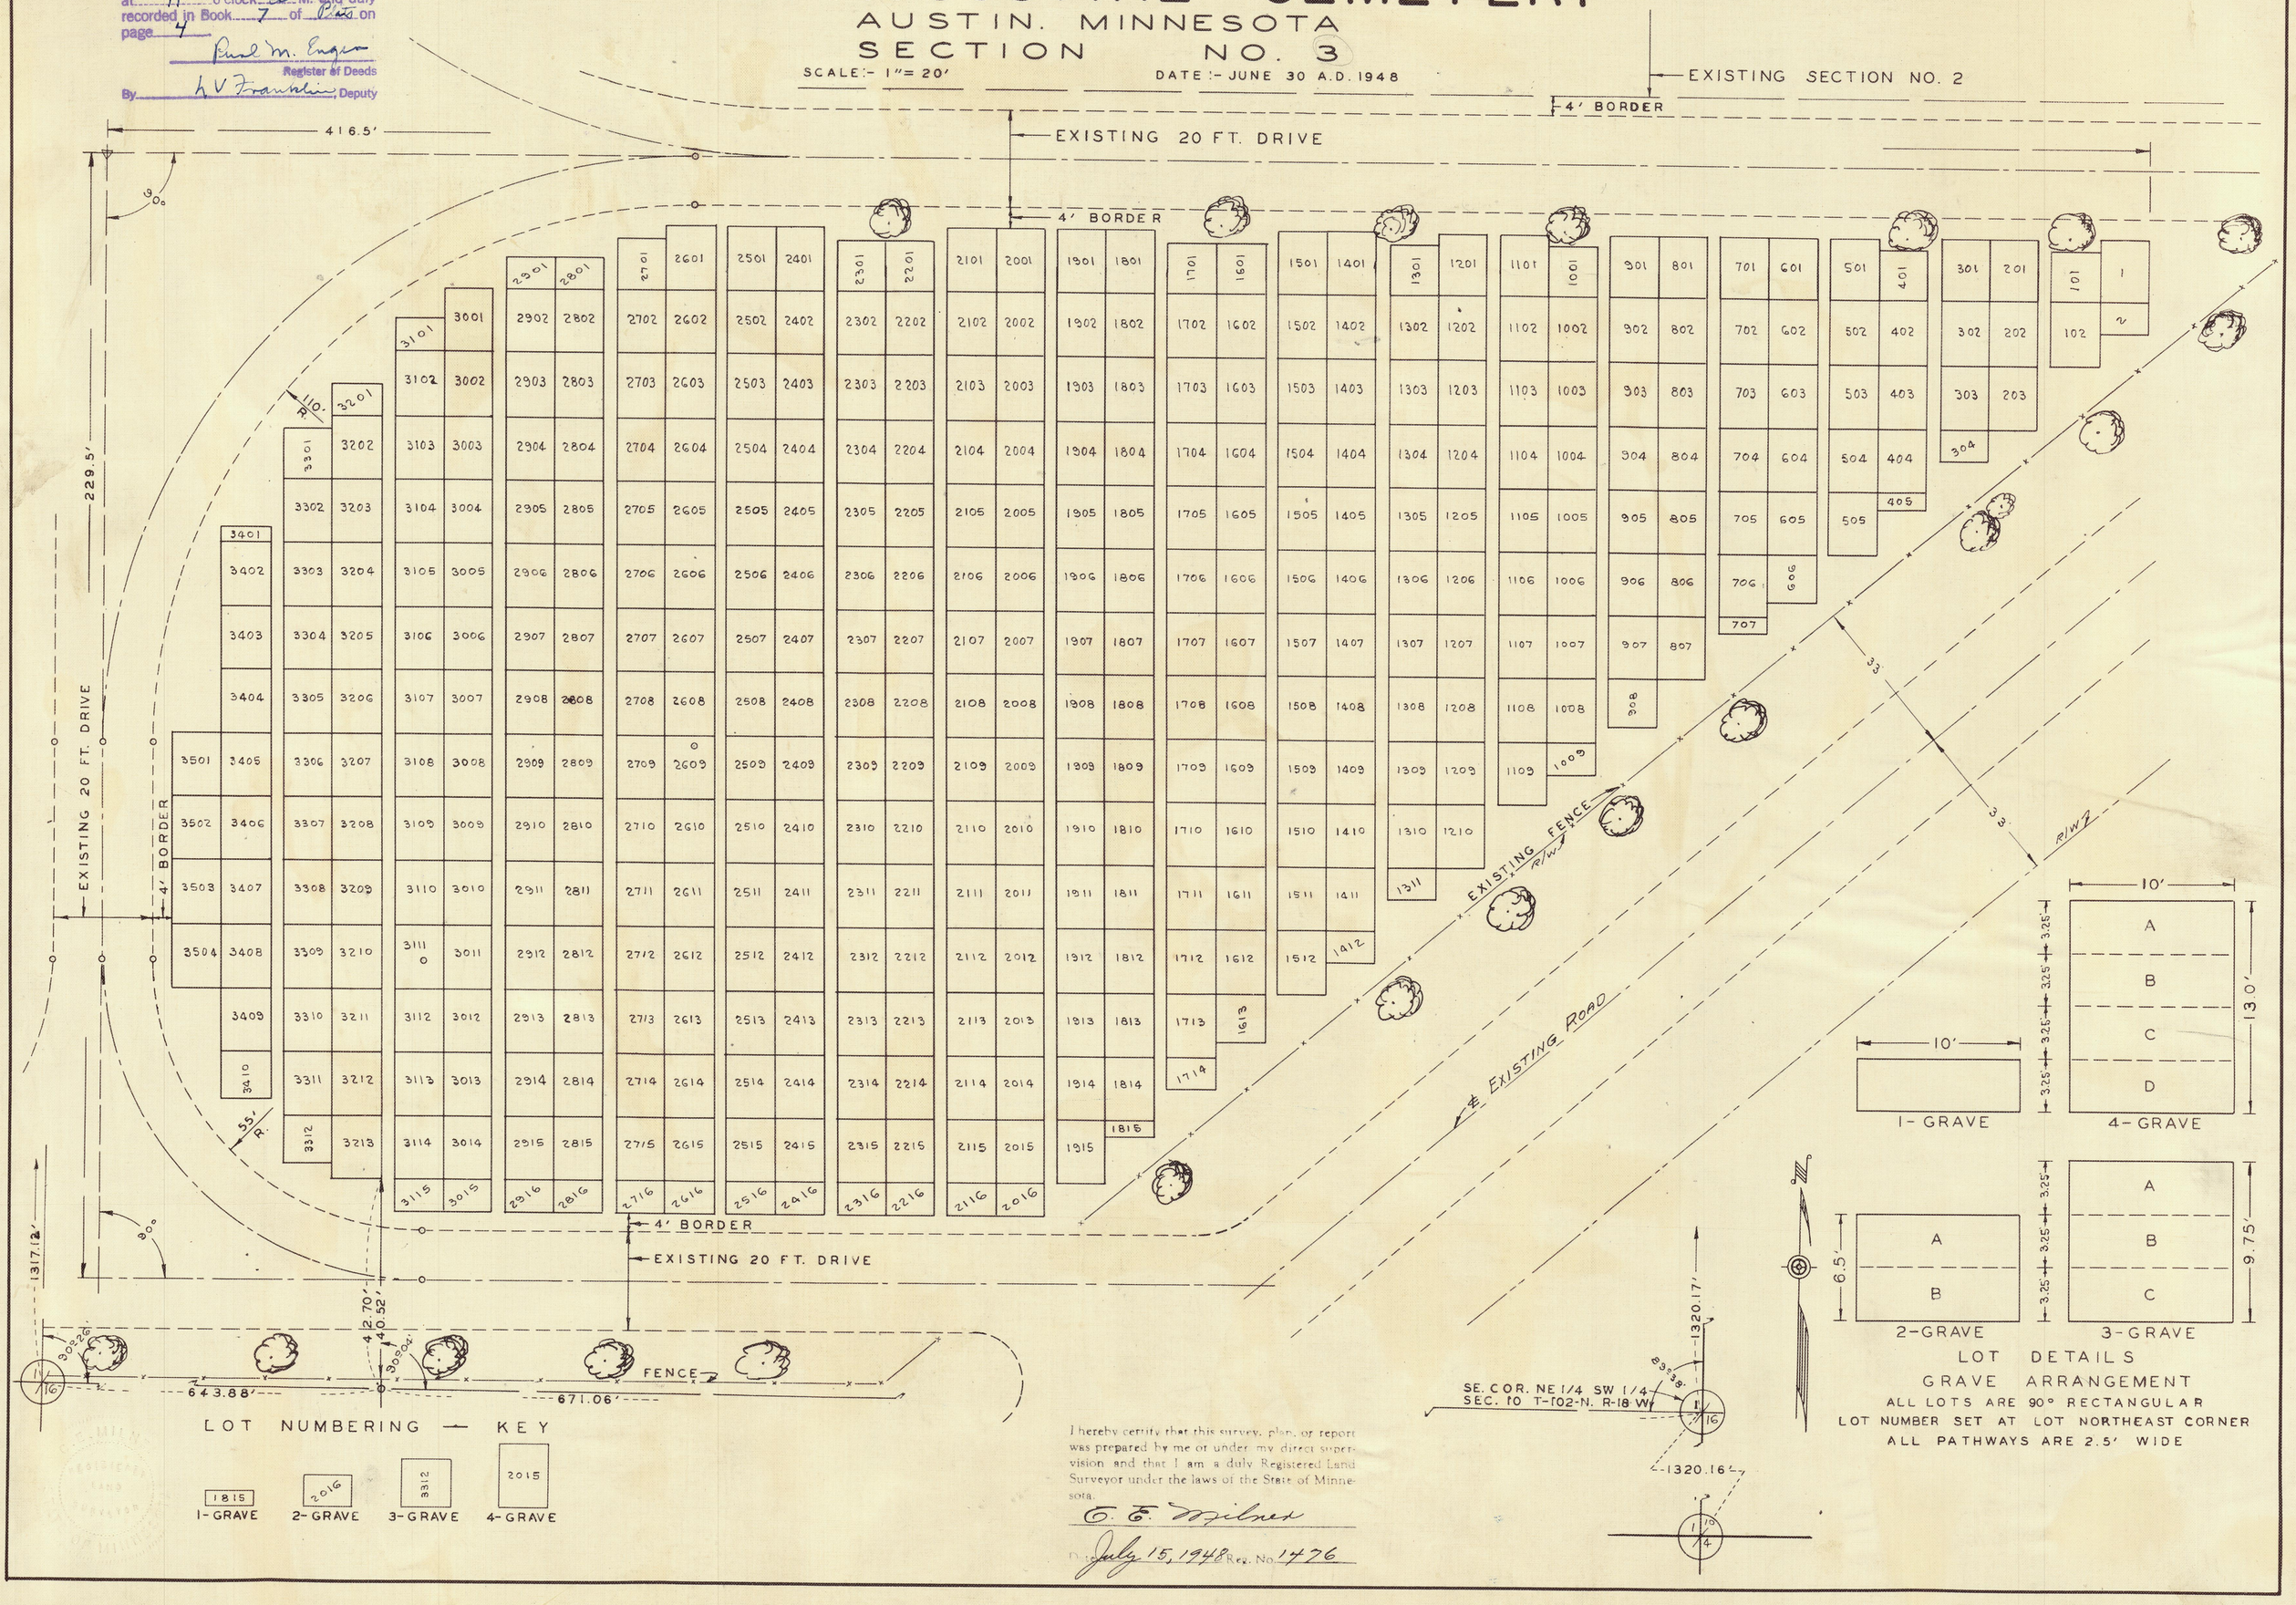

I hereby certify that this survey, plan, or report was prepared by me or under my direct supervision and that I am a duly Registered Land Surveyor under the laws of the State of Minnesota.

C. E. Milnes

Date July 15, 1948 Reg. No. 1476