

PLAT OF
ST. AUGUSTINE CEMETERY
AUSTIN. MINNESOTA
INFANT SECTION

SCALE:- 1" = 20' DATE:- JUNE 30 A.D. 1948

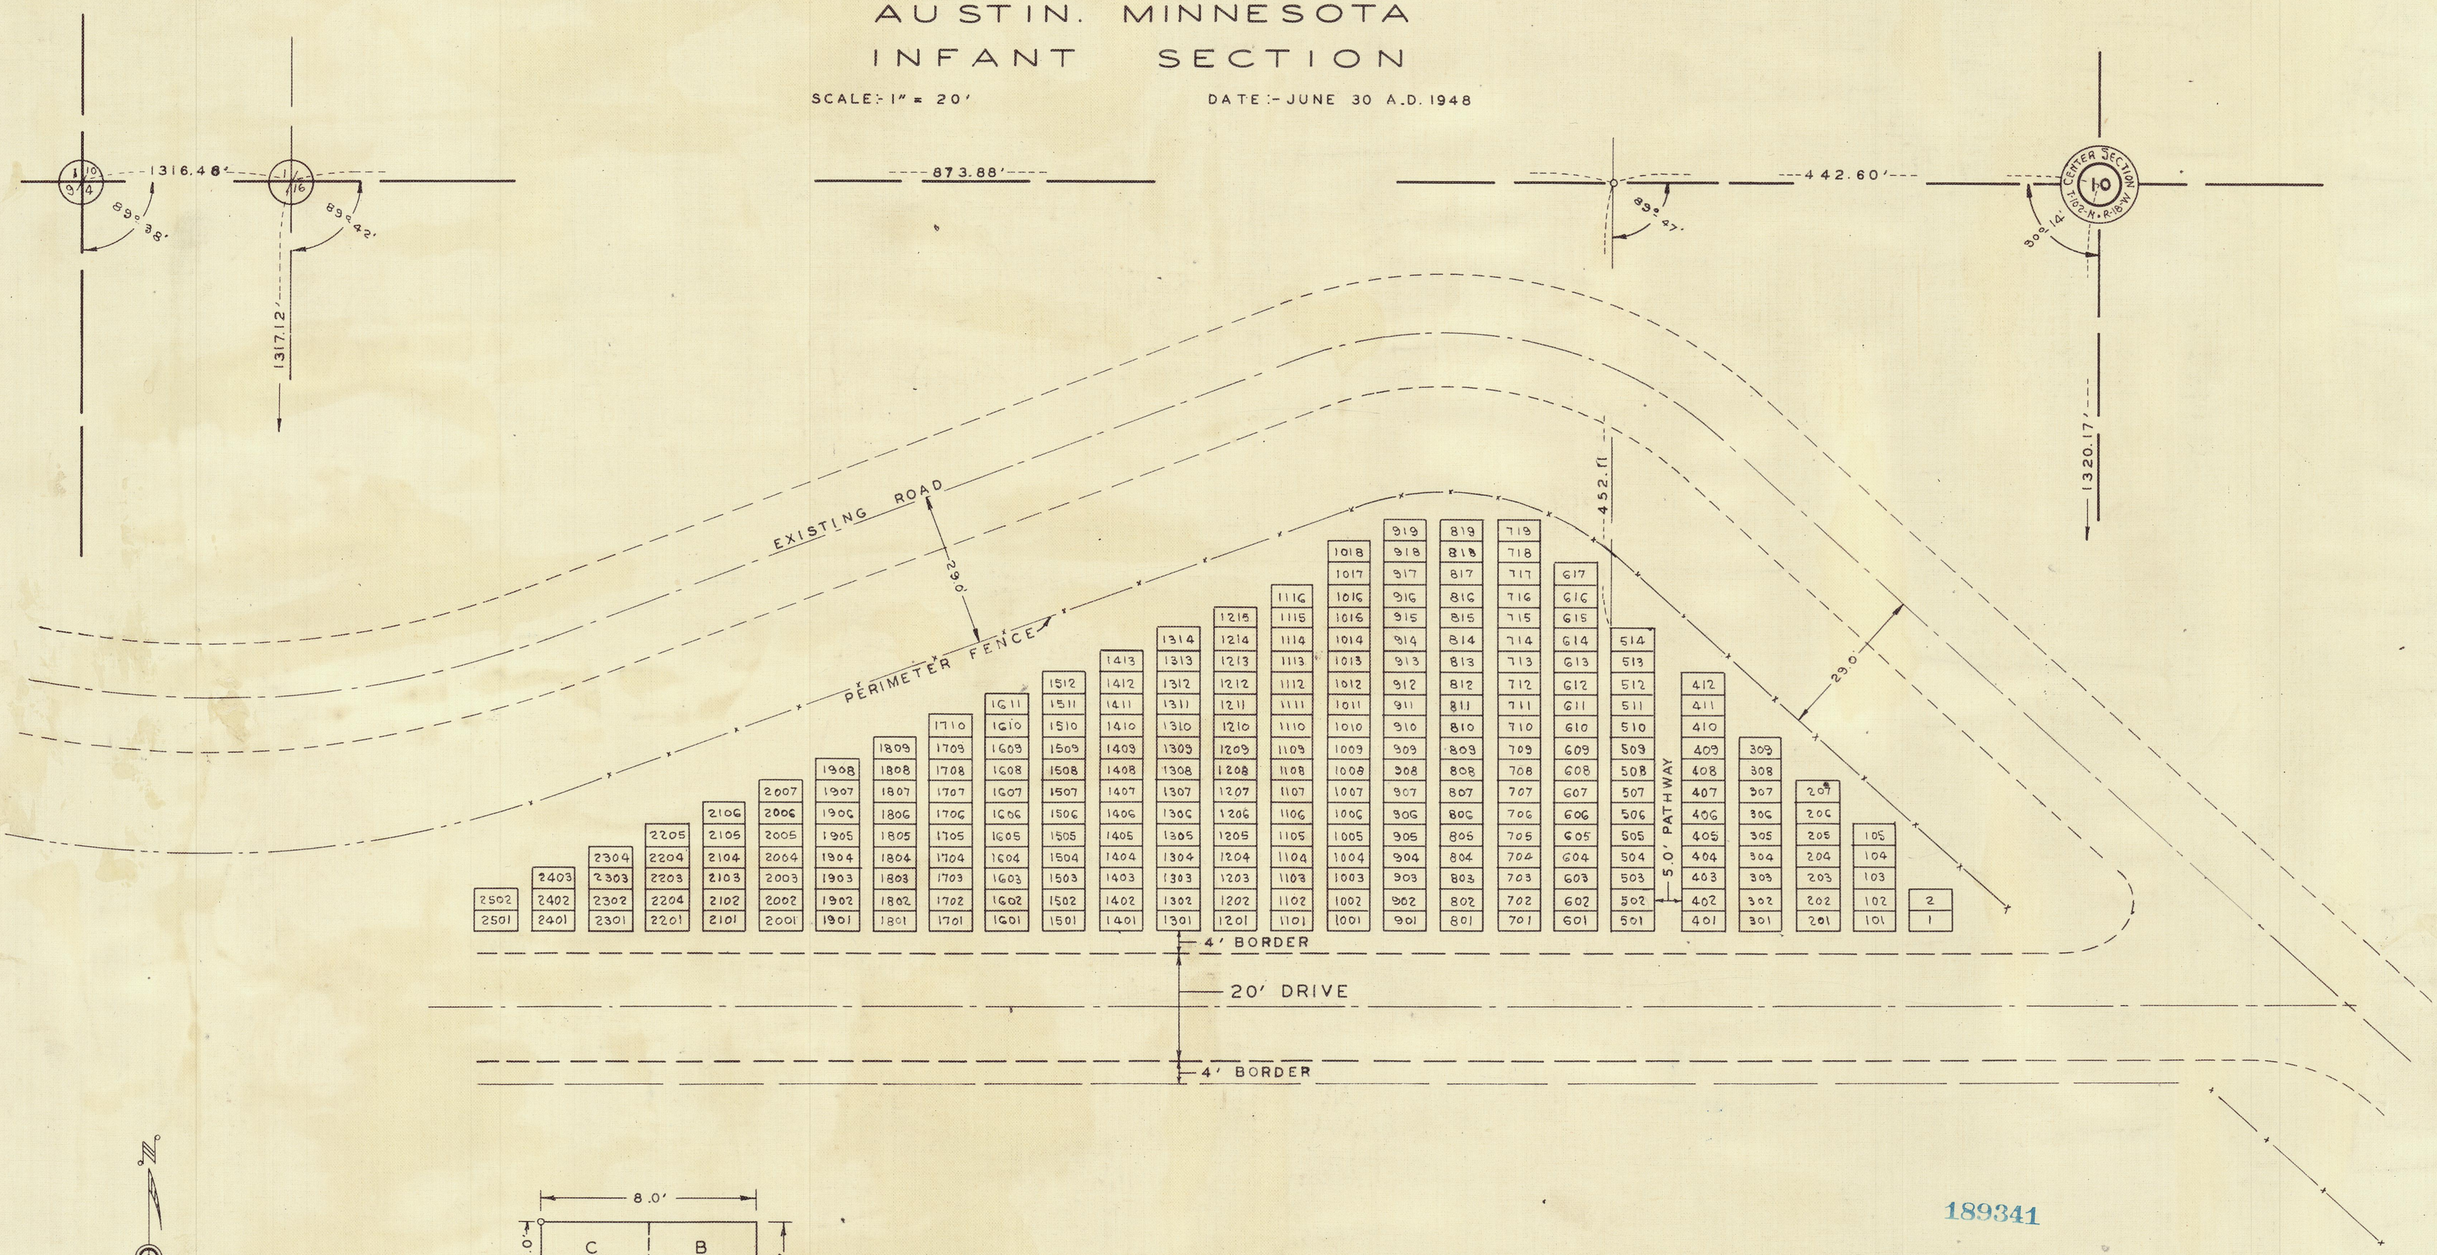



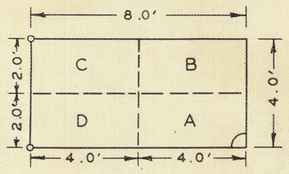

LOT DETAILS
GRAVE ARRANGEMENT
ALL LOTS ARE 90° RECTANGULAR
LOT NUMBER SET AT LOT SOUTHEAST CORNER
PATHWAYS-2.5' WIDE

I hereby certify that this survey, plan, or report was prepared by me or under my direct supervision and that I am a duly Registered Land Surveyor under the laws of the State of Minnesota.

E. E. Milner

July 15, 1948 Reg. No. 1476

189341

Office of Register of Deeds
Mower County, Minnesota } SS.

I hereby certify that the within instrument was filed for record on the 23 day of June A.D. 1949 at 11 o'clock A M. and duly recorded in Book 7 of Plats on page 5

Paul M. Engen
Register of Deeds
By L V Frankhauser, Deputy

Surveyor's Certificate
Book W of Misc
Page