VACATION OF ALLEY


LOCATED IN BLOCK 1, 2 AND 4 ZUNK'S ADDITION

AUSTIN, MINNESOTA

BE IT RESOLVED BY THE COMMON COUNCIL OF THE CITY OF AUSTIN, THAT THE LAND SHOWN ON THIS PLAT ENCLOSED BY A RED LINE IS HEREBY DECLARED VACATED FOR ALLEY PURPOSE AS PER RESOLUTION No. 2353.

J.H. WEILAND CITY RECORDER

G. L. BROWN CITY ENGINEER

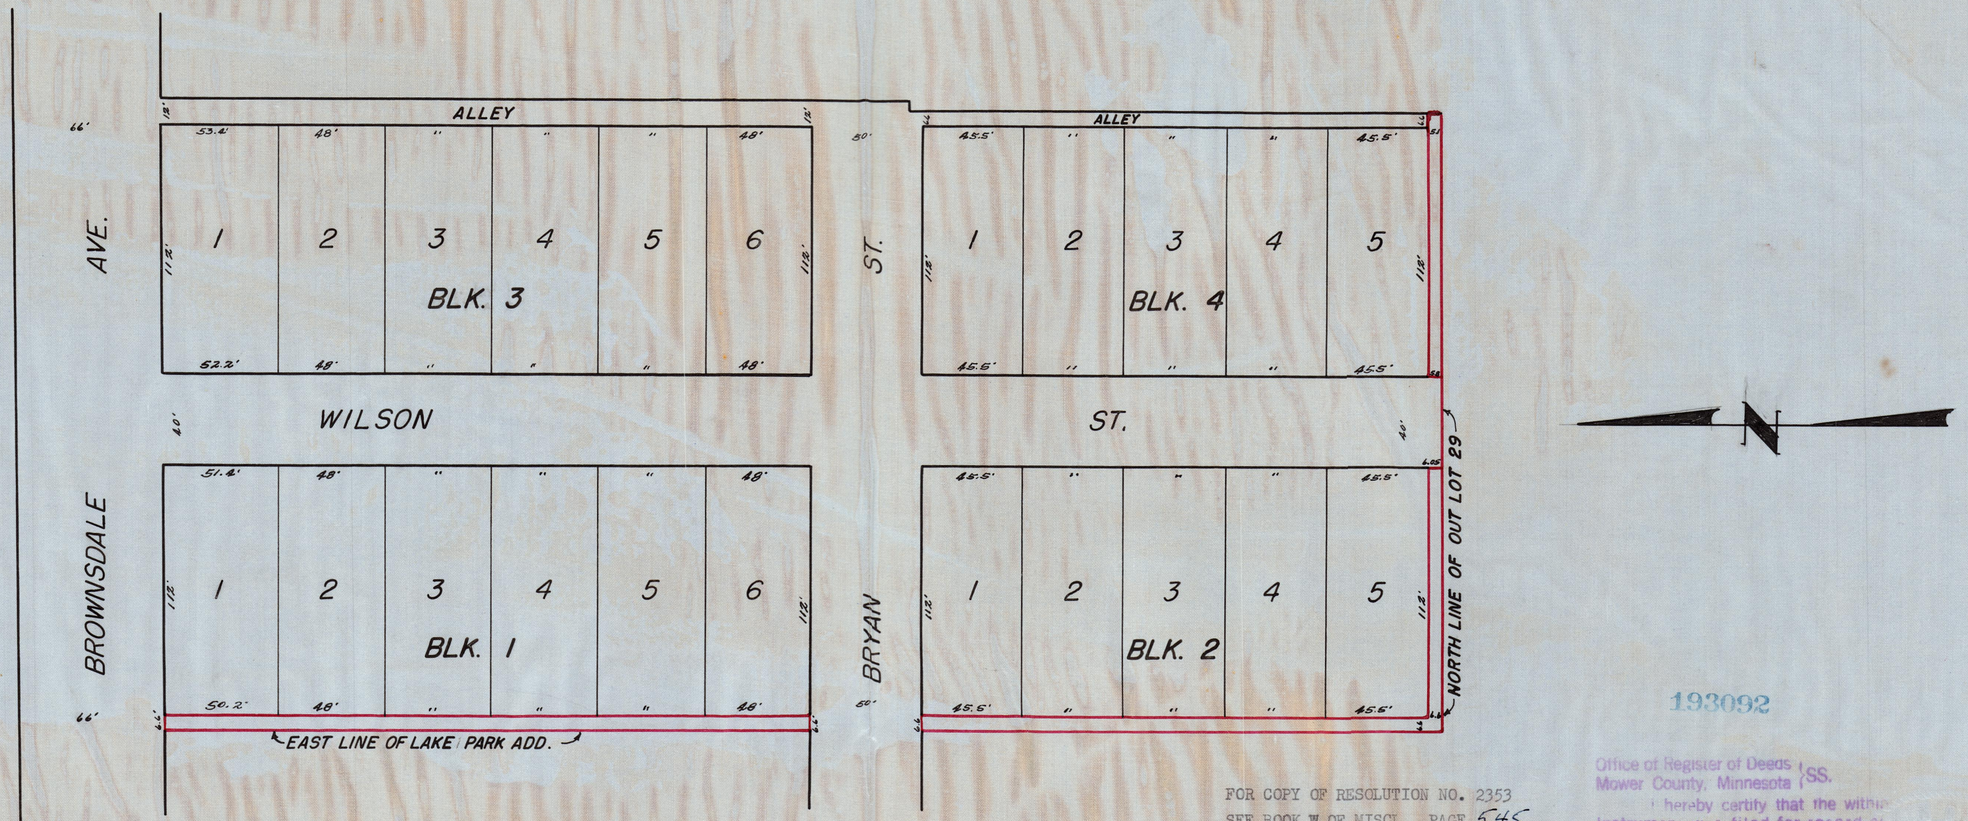

FOR COPY OF RESOLUTION NO. 2353
SEE BOOK W OF MISCL., PAGE 545.

193092

Office of Register of Deeds } SS.
Mower County, Minnesota }

I hereby certify that the within instrument was filed for record on the 9 day of Feb A.D. 1950 at 11:45 o'clock A M. and duly recorded in Book 7 of Plats on page 20

Paul M. Engen
Register of Deeds
By L. W. Franklin Deputy

I hereby certify that this survey, plan, or report was prepared by me or under my direct supervision and that I am a duly Registered Land Surveyor under the laws of the State of Minnesota.

G. L. Brown

Date Feb 8, 1950 Reg. No. 789