
VACATION

BE IT RESOLVED BY THE COMMON COUNCIL OF THE CITY OF AUSTIN, THAT THE LAND SHOWN ON THIS PLAT, ENCLOSED BY A DOTTED RED LINE, IS HEREBY DECLARED VACATED FOR STREET PURPOSES AS PER RESOLUTION NO. 4029, DATED JUNE 12, 1958.

J. H. WEILAND - CITY RECORDER.

R. W. NELSON - CITY ENGINEER.

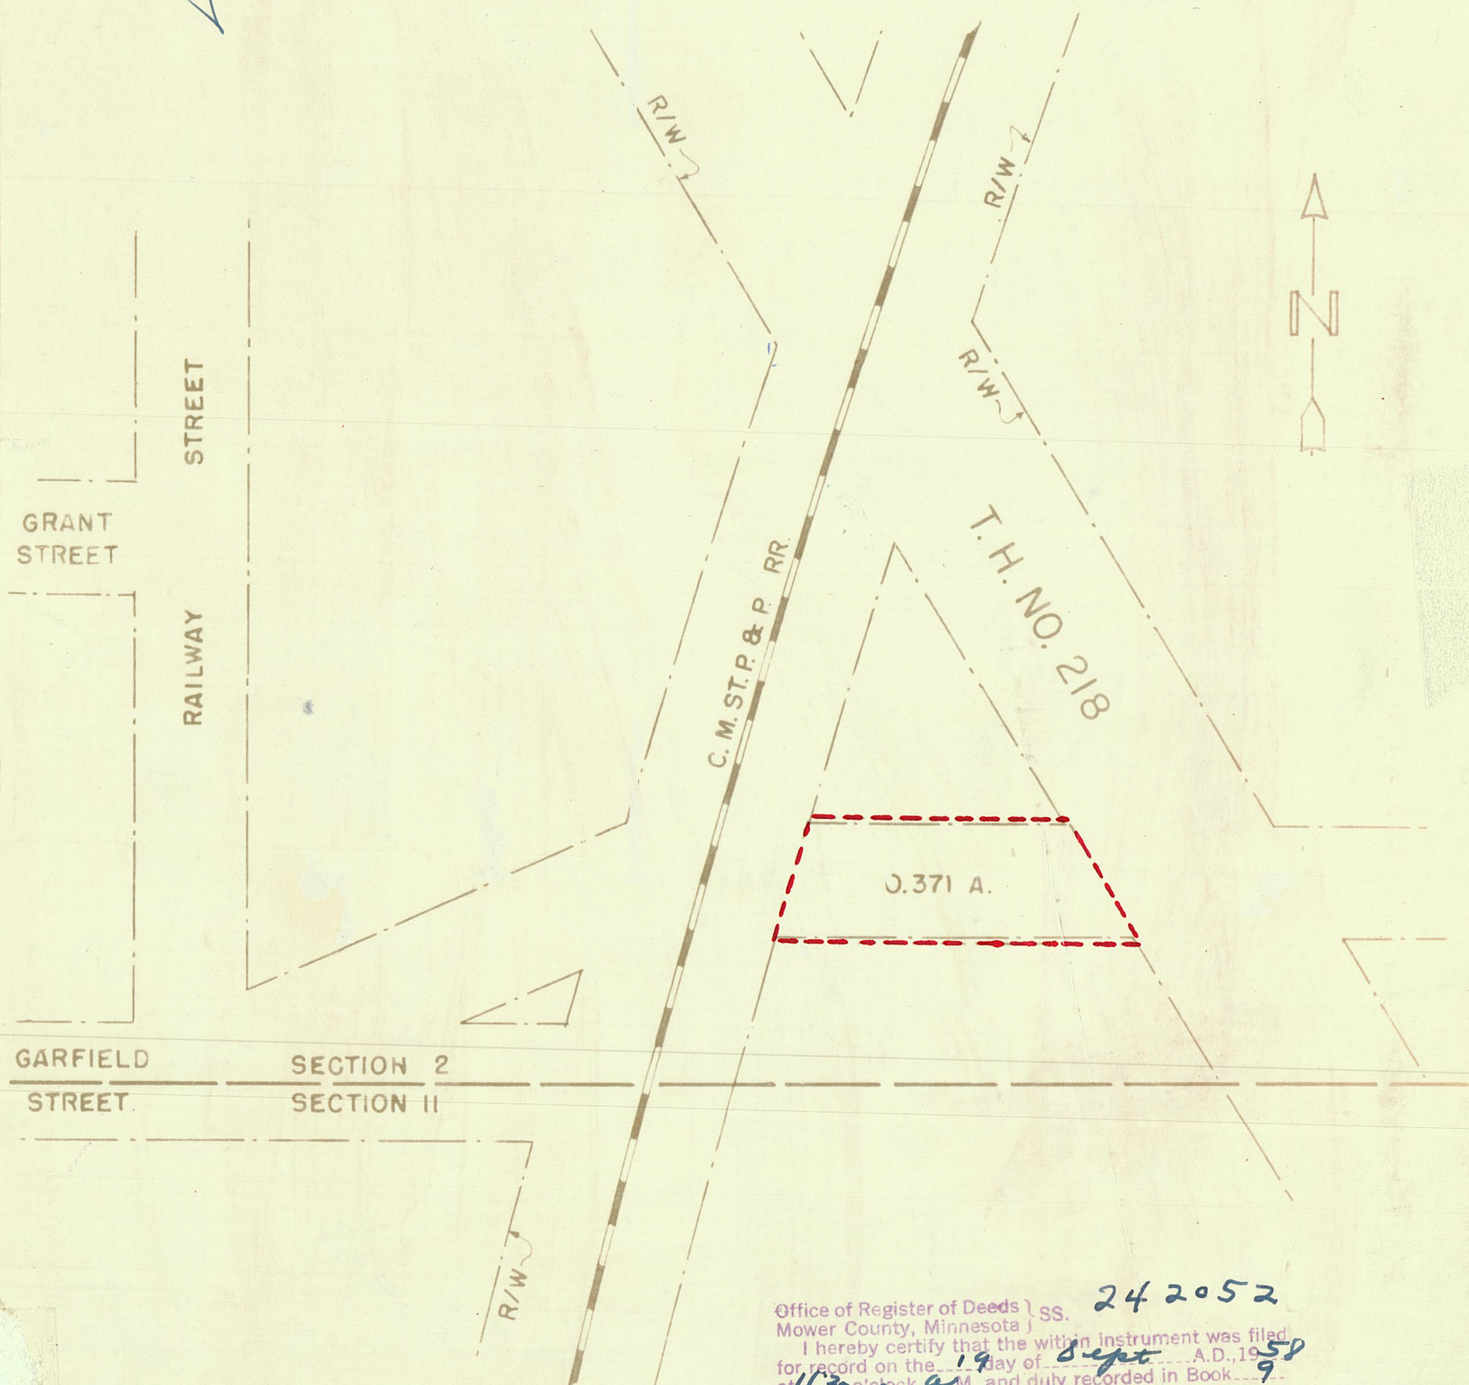

Office of Register of Deeds } SS. 242052
Mower County, Minnesota }
I hereby certify that the within instrument was filed for record on the 19 day of Sept A.D., 1958 at 11:30 o'clock A M. and duly recorded in Book 9 of Plats on page 18
Gurdon Engen Register of Deeds
By Gladys Chopske Deputy

For copy of Resolution see book 10 of Misc'l. pg. 537