State of Minnesota
County of Mower


Affidavit -

Geo. L. Brown, being first duly sworn, deposes and says that he is the duly appointed, qualified and acting City Engineer of the City of Austin.

That the attached plat was prepared under the authority of the Common Council of the City of Austin. That that portion of Bridge Street in the City of Austin lying between Blocks 9 and 24, Davidsons Addition, and outlined in red ink, is that portion of said Street which was vacated by appropriate proceedings of the Common Council of the City of Austin under Resolution 1513 of said Council.

That the attached survey and plat is accurate in all respects.

G.L. Brown
Reg. L.S.

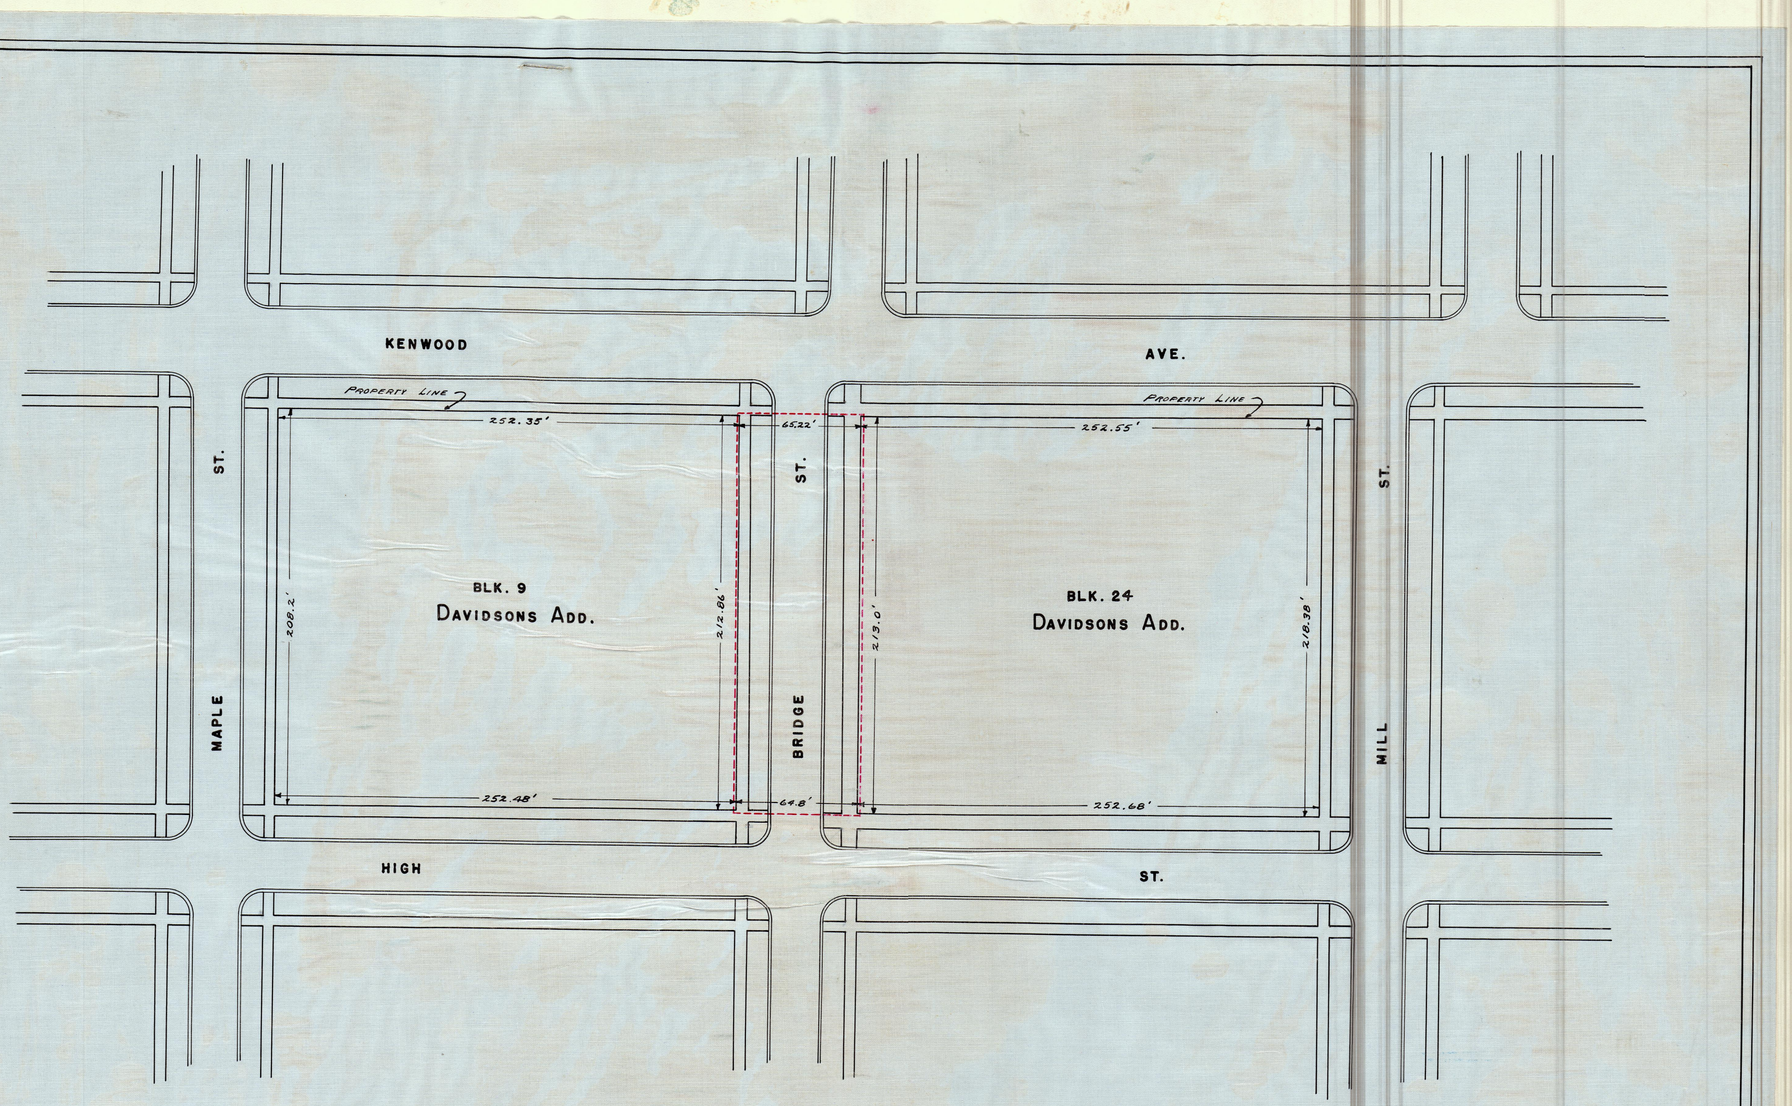

NOTE:
Area enclosed in red to be vacated.

PLAT SHOWING VACATION OF
BRIDGE STREET
FROM HIGH ST. TO KENWOOD AVE.

SCALE- 1"= 50'

G.L. Brown.
G.L. BROWN — CITY ENG'R.

Taxes paid and transfer entered this 30 day of May 30
County Auditor

138520

Office of Register of Deeds } SS.
Mower County, Minnesota }
I hereby certify that the within instrument was filed for record in this office on the 30 day of May A.D. 1930 at 9 o'clock A.M. and duly recorded in Book 5 of Plats page 7
Geo. L. Jennings
Register of Deeds
By _____ Deputy

STATE OF MINNESOTA

COUNTY OF MOWER

AFFIDAVIT

Geo. L. Brown, being first duly sworn, deposes and says that he is the duly appointed, qualified and acting City Engineer of the City of Austin.

That the attached plat was prepared under the authority of the Common Council of the City of Austin. That that portion of Bridge Street in the City of Austin lying between Blocks 9 and 24 Davidsons Addition, and outlined in red ink, is that portion of said street which was vacated by appropriate proceedings of the Common Council of the City of Austin under Resolution 1513 of said Council.

That the attached survey and plat is accurate in all respects.

G L Brown
Geo. L. Brown