

SHAW'S FIRST ADDITION
DEXTER, MN

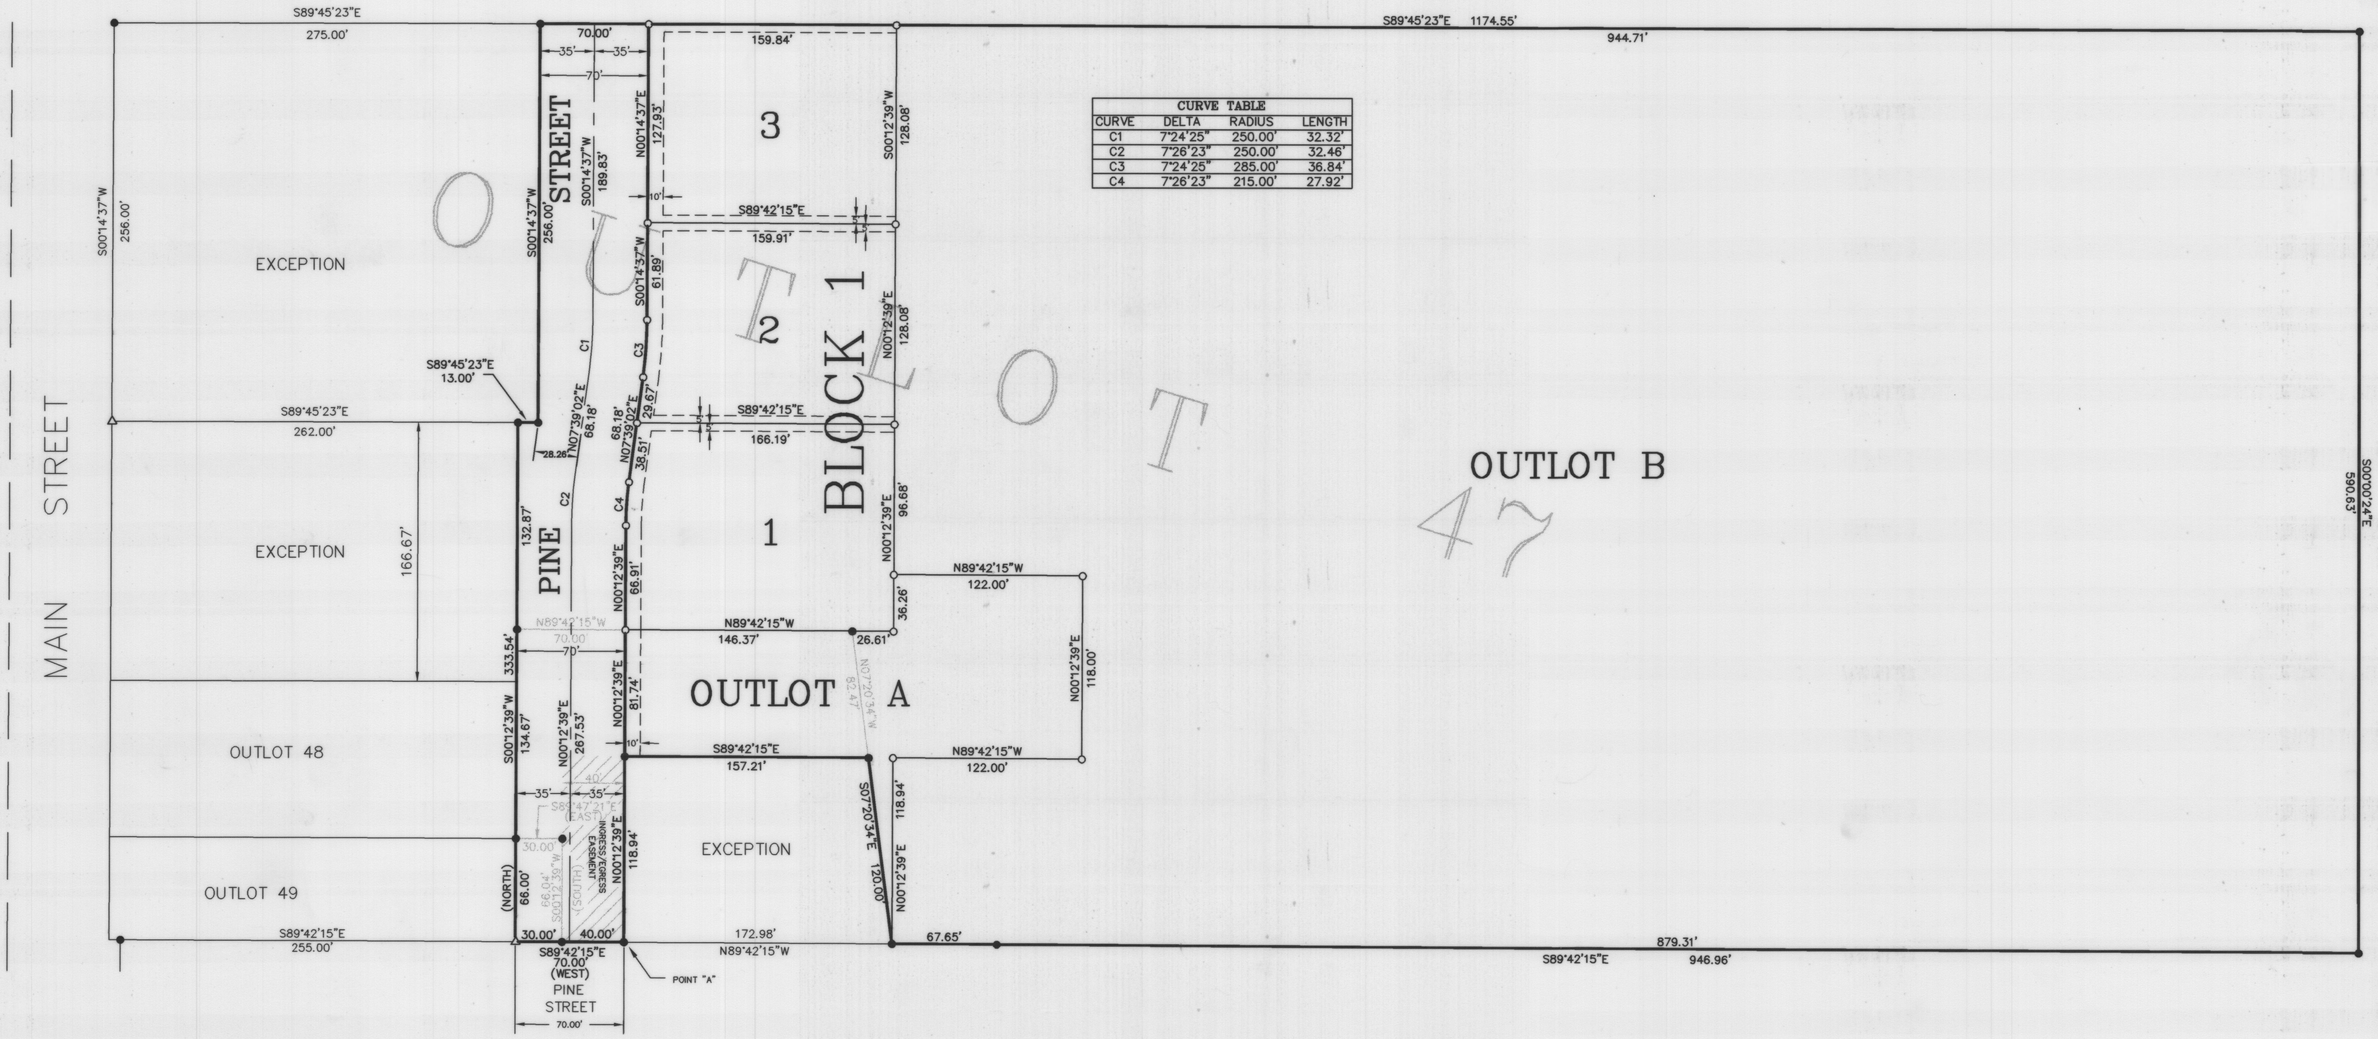

CURVE TABLE			
CURVE	DELTA	RADIUS	LENGTH
C1	7°24'25"	250.00'	32.32'
C2	7°26'23"	250.00'	32.46'
C3	7°24'25"	285.00'	36.84'
C4	7°26'23"	215.00'	27.92'

VICINITY MAP
DEXTER, MN

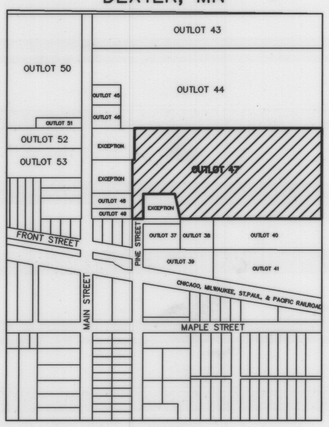

NOT TO SCALE

UTILITY EASEMENT DEFINED

AN UNOBSTRUCTED EASEMENT FOR THE CONSTRUCTION AND MAINTENANCE OF ALL NECESSARY UNDERGROUND OR SURFACE PUBLIC UTILITIES INCLUDING THE RIGHTS TO CONDUCT DRAINAGE AND TRIMMING ON SAID EASEMENT.

(NORTH) RECORDED BEARING/ DISTANCE

UTILITY EASEMENT

IRON PIPE WITH PLASTIC CAP STAMPED R.L.S.#21940 SET

FOUND MONUMENT

COMPUTED POINT

EXISTING INGRESS/EGRESS EASEMENT

GRAPHIC SCALE

60 0 30 60 120

(IN FEET)
1 IN = 60 FT

GGG
Geoffrey G Griffin
241 North Winona Street Chatfield, Mn. 55923 Ph. 507-282-2683
Engineering
Surveying
Planning
FILE NO: 9906ITP