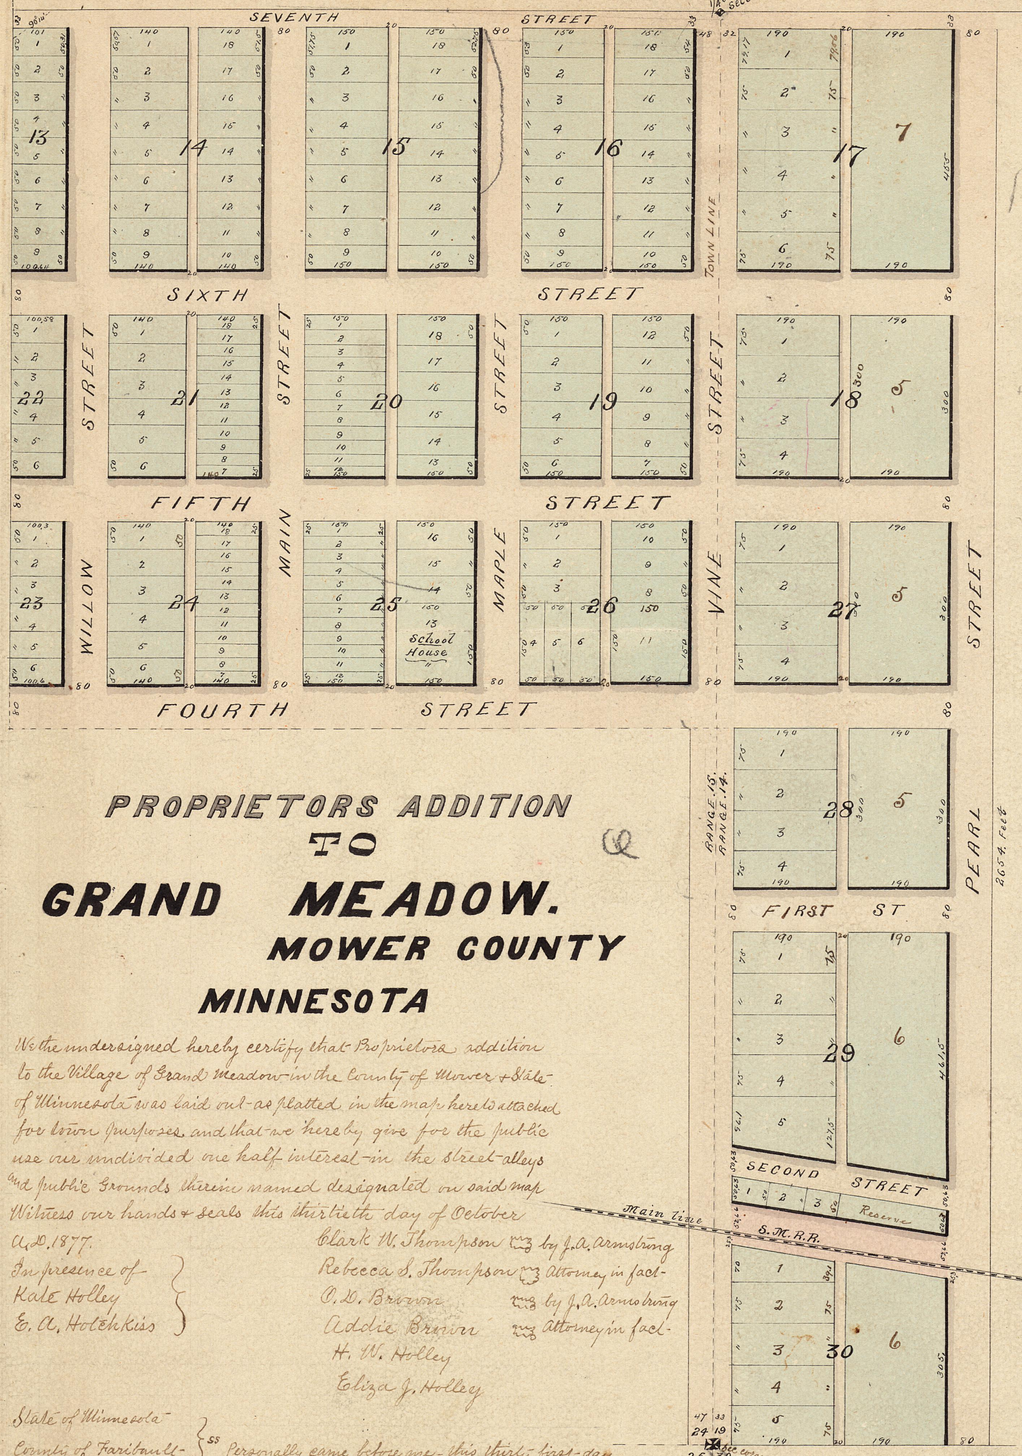


PROPRIETORS ADDITION TO GRAND MEADOW. MOWER COUNTY MINNESOTA

We the undersigned hereby certify that Proprietors addition to the Village of Grand Meadow in the County of Mower & State of Minnesota was laid out as platted in the map hereto attached for town purposes and that we hereby give for the public use our undivided one half interest in the street alleys and public Grounds therein named designated on said map Witness our hands & seals this thirtieth day of October A.D. 1877.

In presence of
Kate Holley
E. A. Holtek Kiss

Clark W. Thompson by J. A. Armsbury Attorney in fact
Rebecca S. Thompson by J. A. Armsbury Attorney in fact
O. D. Brown
Addie Brown
H. W. Holley
Eliza J. Holley

State of Minnesota } ss
County of Faribault } ss

Personally came before me this thirty first day of October A.D. 1877 J. A. Armsbing, as Attorney in fact for Clark W. Thompson, Rebecca S. Thompson, O. D. Brown and Addie Brown and H. W. Holley and Eliza J. Holley to me known to be the persons who executed the foregoing certificate and acknowledged that they executed the same freely & voluntarily for the uses & purposes therein expressed.

Notarial seal

E. A. Holtek Kiss, Notary Public

The Proprietors Addition to the Village of Grand Meadow as here represented in the annexed Map includes all of the North East 1/4 of the South East 1/4 of Section 24 Township 103 North Range 15 west and the West part of the West half of the South West 1/4 of Section 19 Township 103 North Range 14 West. And I hereby certify that the Map hereunto annexed is a true and correct representation of all of the Streets Alleys, lots and Blocks in said Addition, as surveyed by me

Grand Meadow, August 28th 1877

G. W. Allen
Surveyor.

We the undersigned hereby certify that the Proprietors Addition to the Village of Grand Meadow in the County of Mower and State of Minnesota was laid out as platted in the Map hereto attached for Town purposes, and that we hereby give for the public use our undivided one half (1/2) interest in the Streets Alleys and Public grounds therein named and designated on said map.

Witness our hands and Seals this twenty sixth day of October A.D. 1877.

In presence of
W. H. Bradbury
C. W. Keeler

John H Hall (Seal)
By J. C. Easton his atty (Seal)
Minerva W. Hall (Seal)
By her Atty J. C. Easton (Seal)
J. C. Easton (Seal)
Sarah J Easton (Seal)

State of Minnesota } ss
Fillmore County } ss

Personally came before me this 26th day of October 1877 J. C Easton for himself & Sarah J. Easton his wife & J. C. Easton as Attorney in fact for John H. Hall & Minerva W. Hall to me known to be the persons who executed the foregoing certificate and acknowledged that they executed the same freely & voluntarily

Notarial seal

Office Register of Deeds } ss
Mower County, Minn }

I hereby certify that this plat was filed for record November 6th A.D. 1877 at 11 o'clock A.M.

Wm. M. Howe
Register of Deeds

Auditors Office Mower Co. Austin Minn Nov 5th 1877

I do hereby certify that there is no unpaid taxes or unredeemed sales of land as per records in my Office and transfer entered this day.

H. H. Elmo, Deputy
P. S. McIntyre, County Auditor