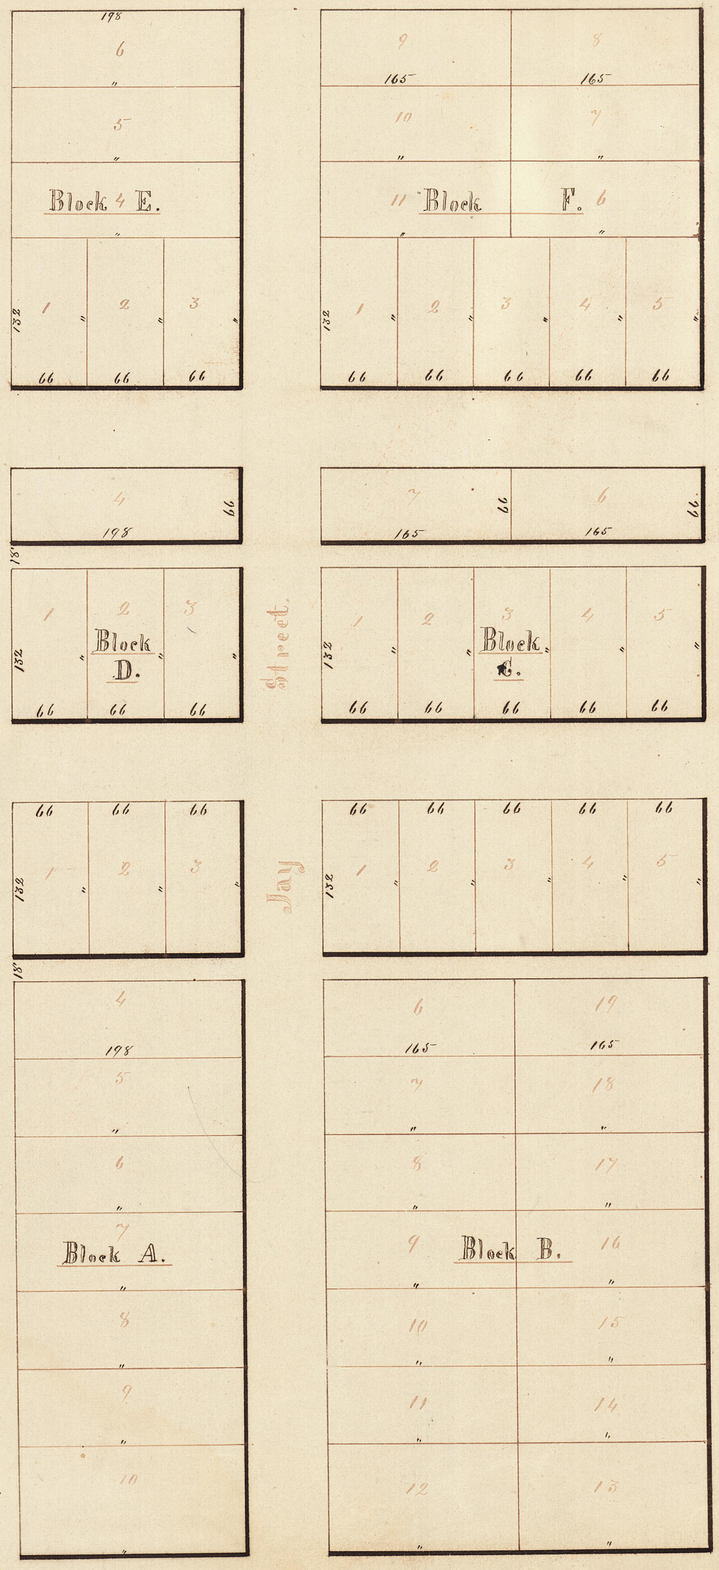



# MATTHEWS & PALMER'S

## ADDITION TO

# LE-ROY

Situated on the S.E. quarter of the N.E. quarter of section 23. Town 101 North. Range 14 West –

I hereby certify that the within Plat of Matthews and Palmers Addition to Le Roy, is a correct one, and that the Survey is an actual one as made by me and finished on or about the thirty first day of October A.D. 1857. which Survey is an Addition to the Town of Le Roy. laid upon the same point of compas.

N. P. Todd – Surveyor –

---

The undersigned Proprietors of Matthews and Palmers Addition to the Town of Le Roy. hereby certify that they are joint owners of the same, and that the said Addition is situated in the South East Quarter of the North East Quarter of Section Twenty Eight (28) Town One Hundred and One (101) North. Range, Fourteen (14) West. and that they ordered the Survey of the same, and believe that the within Plat is a correct survey as ordered. and further all the Streets and Alleys as marked upon the Plat are given as Public Grounds.

Signed, Sealed and delivered in presence of — Le Roy November 14th 1857

Jay Borden — Lewis Matthews

Jacob Ripley — Adoniram J. Palmer

---

Territory of Minnesota
County of Mower

Be it known that on this 14th day of November A.D. 1857. Before the undersigned came Lewis Matthews and Adoniram J. Palmer. to me personally known to be the identical persons whose names are subscribed to the foregoing Certificate and acknowledged the instrument to be their voluntary act and Deed.

N. P. Todd. Justice of the Peace

---

Filed January 11th 1858 at 10 o'clock A. M.