
O. A. Anderson's Addition to Lyle.

9

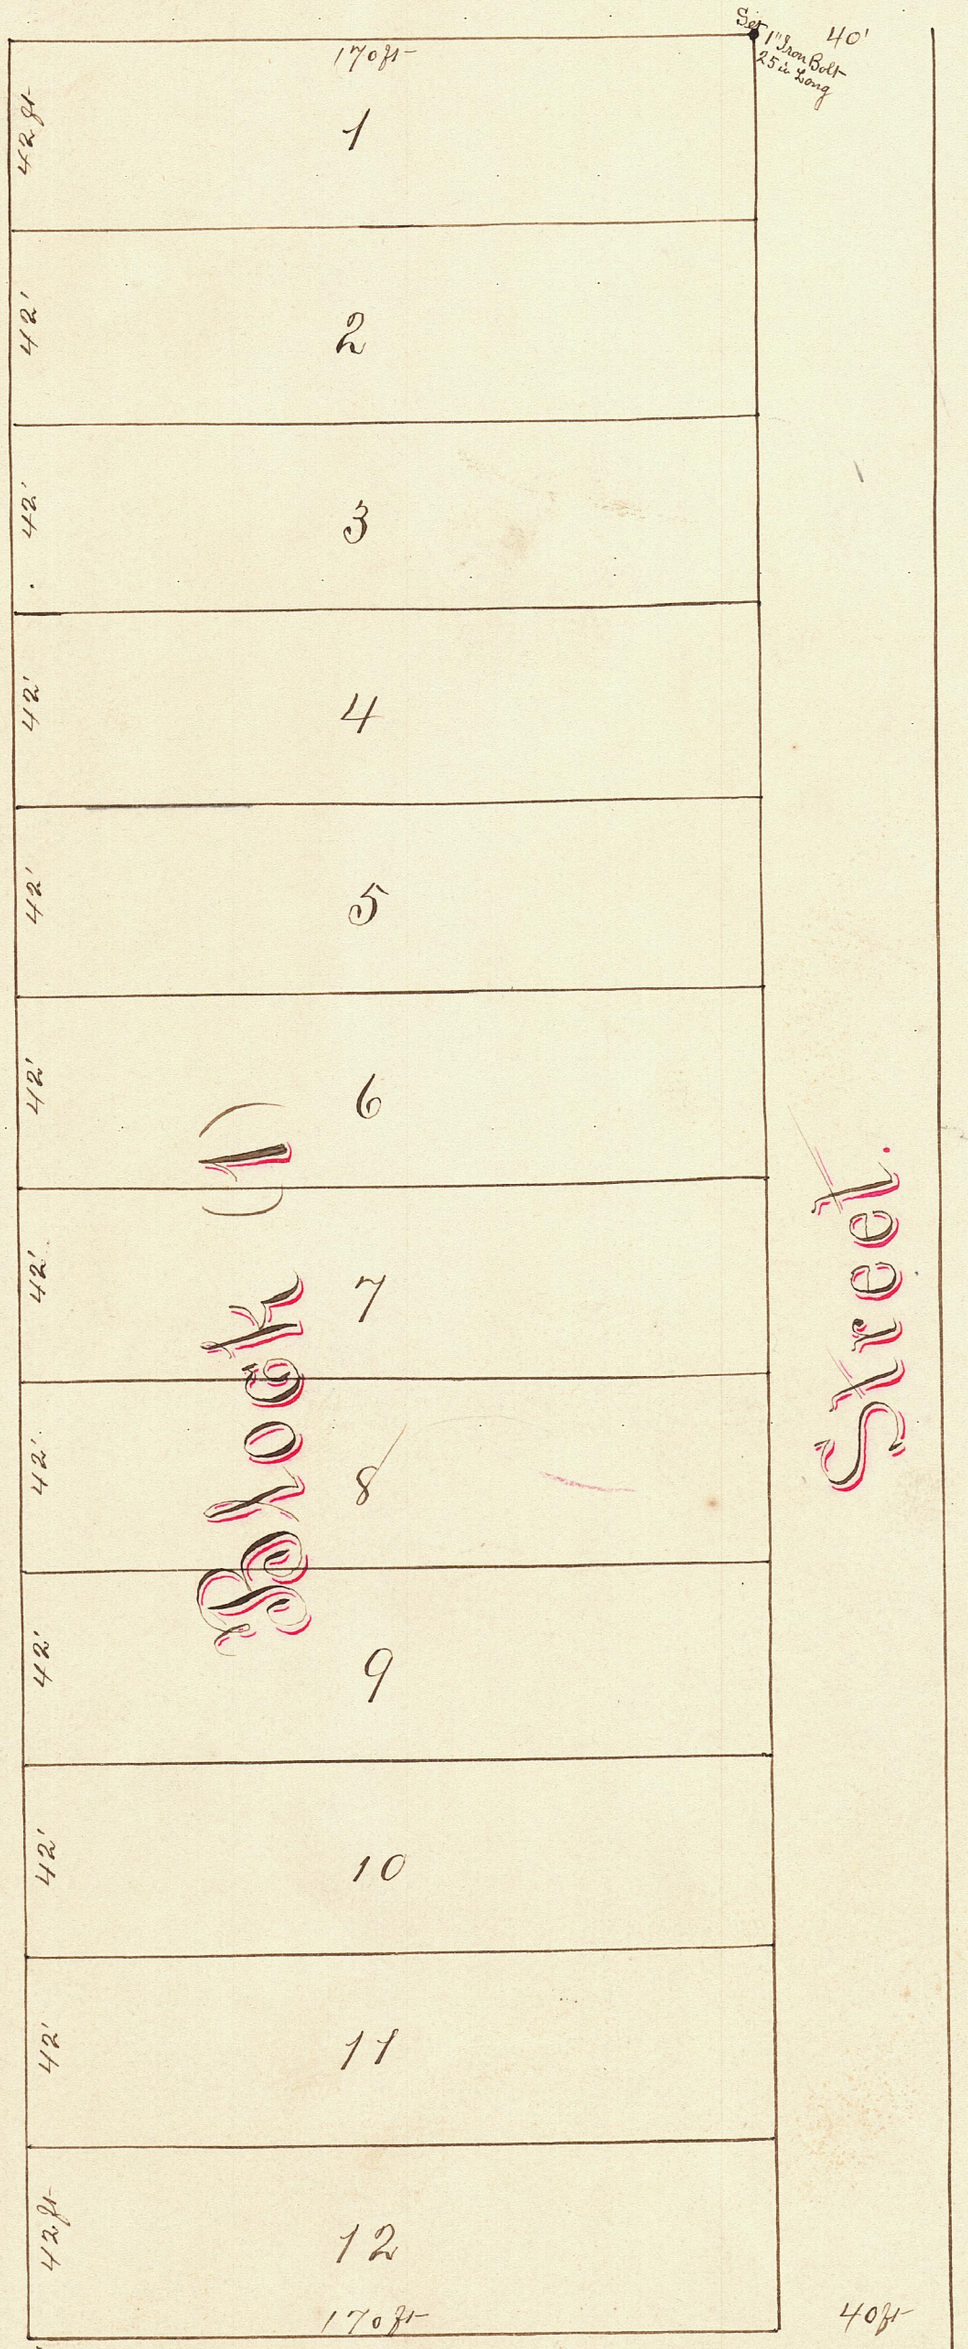

Surveyors Certificate

I, M. S. Clausen Surveyor, hereby certify that on the Ninth day of February, 1897, I made an accurate Survey of O. A. Anderson's Addition to the Village of Lyle in Mower County State of Minnesota, and that the annexed is a correct plat of the same. That I caused to be placed and fixed an iron post one inch in diameter and twenty five in. long, in the North East corner of Lot No One of said Addition. The Street in the aforesaid Addition is 40 feet in width and all the Lots are 42 feet by 170 feet. The North East corner of Lot One "1" is 80 feet South of the South East corner of Block No Nine "9" of the Village of Lyle and the East boundary line of said Block if continued South, would intersect the N.E. corner of Lot No One "1" of said Addition.

The annexed plat is drawn to a Scale of 40 feet to one inch.

O. A. Anderson's Addition is situated in the S.E¼ of the S.W¼ of Sec. 36, Township "101" Range "18" West of the 5th P.M.

M. S. Clausen
Surveyor.

Taxes paid to the year 1896 paid and transfer entered this 18th day of March 1897

T. R. Johnson
County Auditor.

I hereby Certify that taxes for year 1896 on the lands described within are paid.

L. J. Dubach
County Treasurer.

23434
Filed for Record March 18th 1897 at 8 A.M.

E. Flood
Register of Deeds