
# MAPLE VIEW ADDITION.

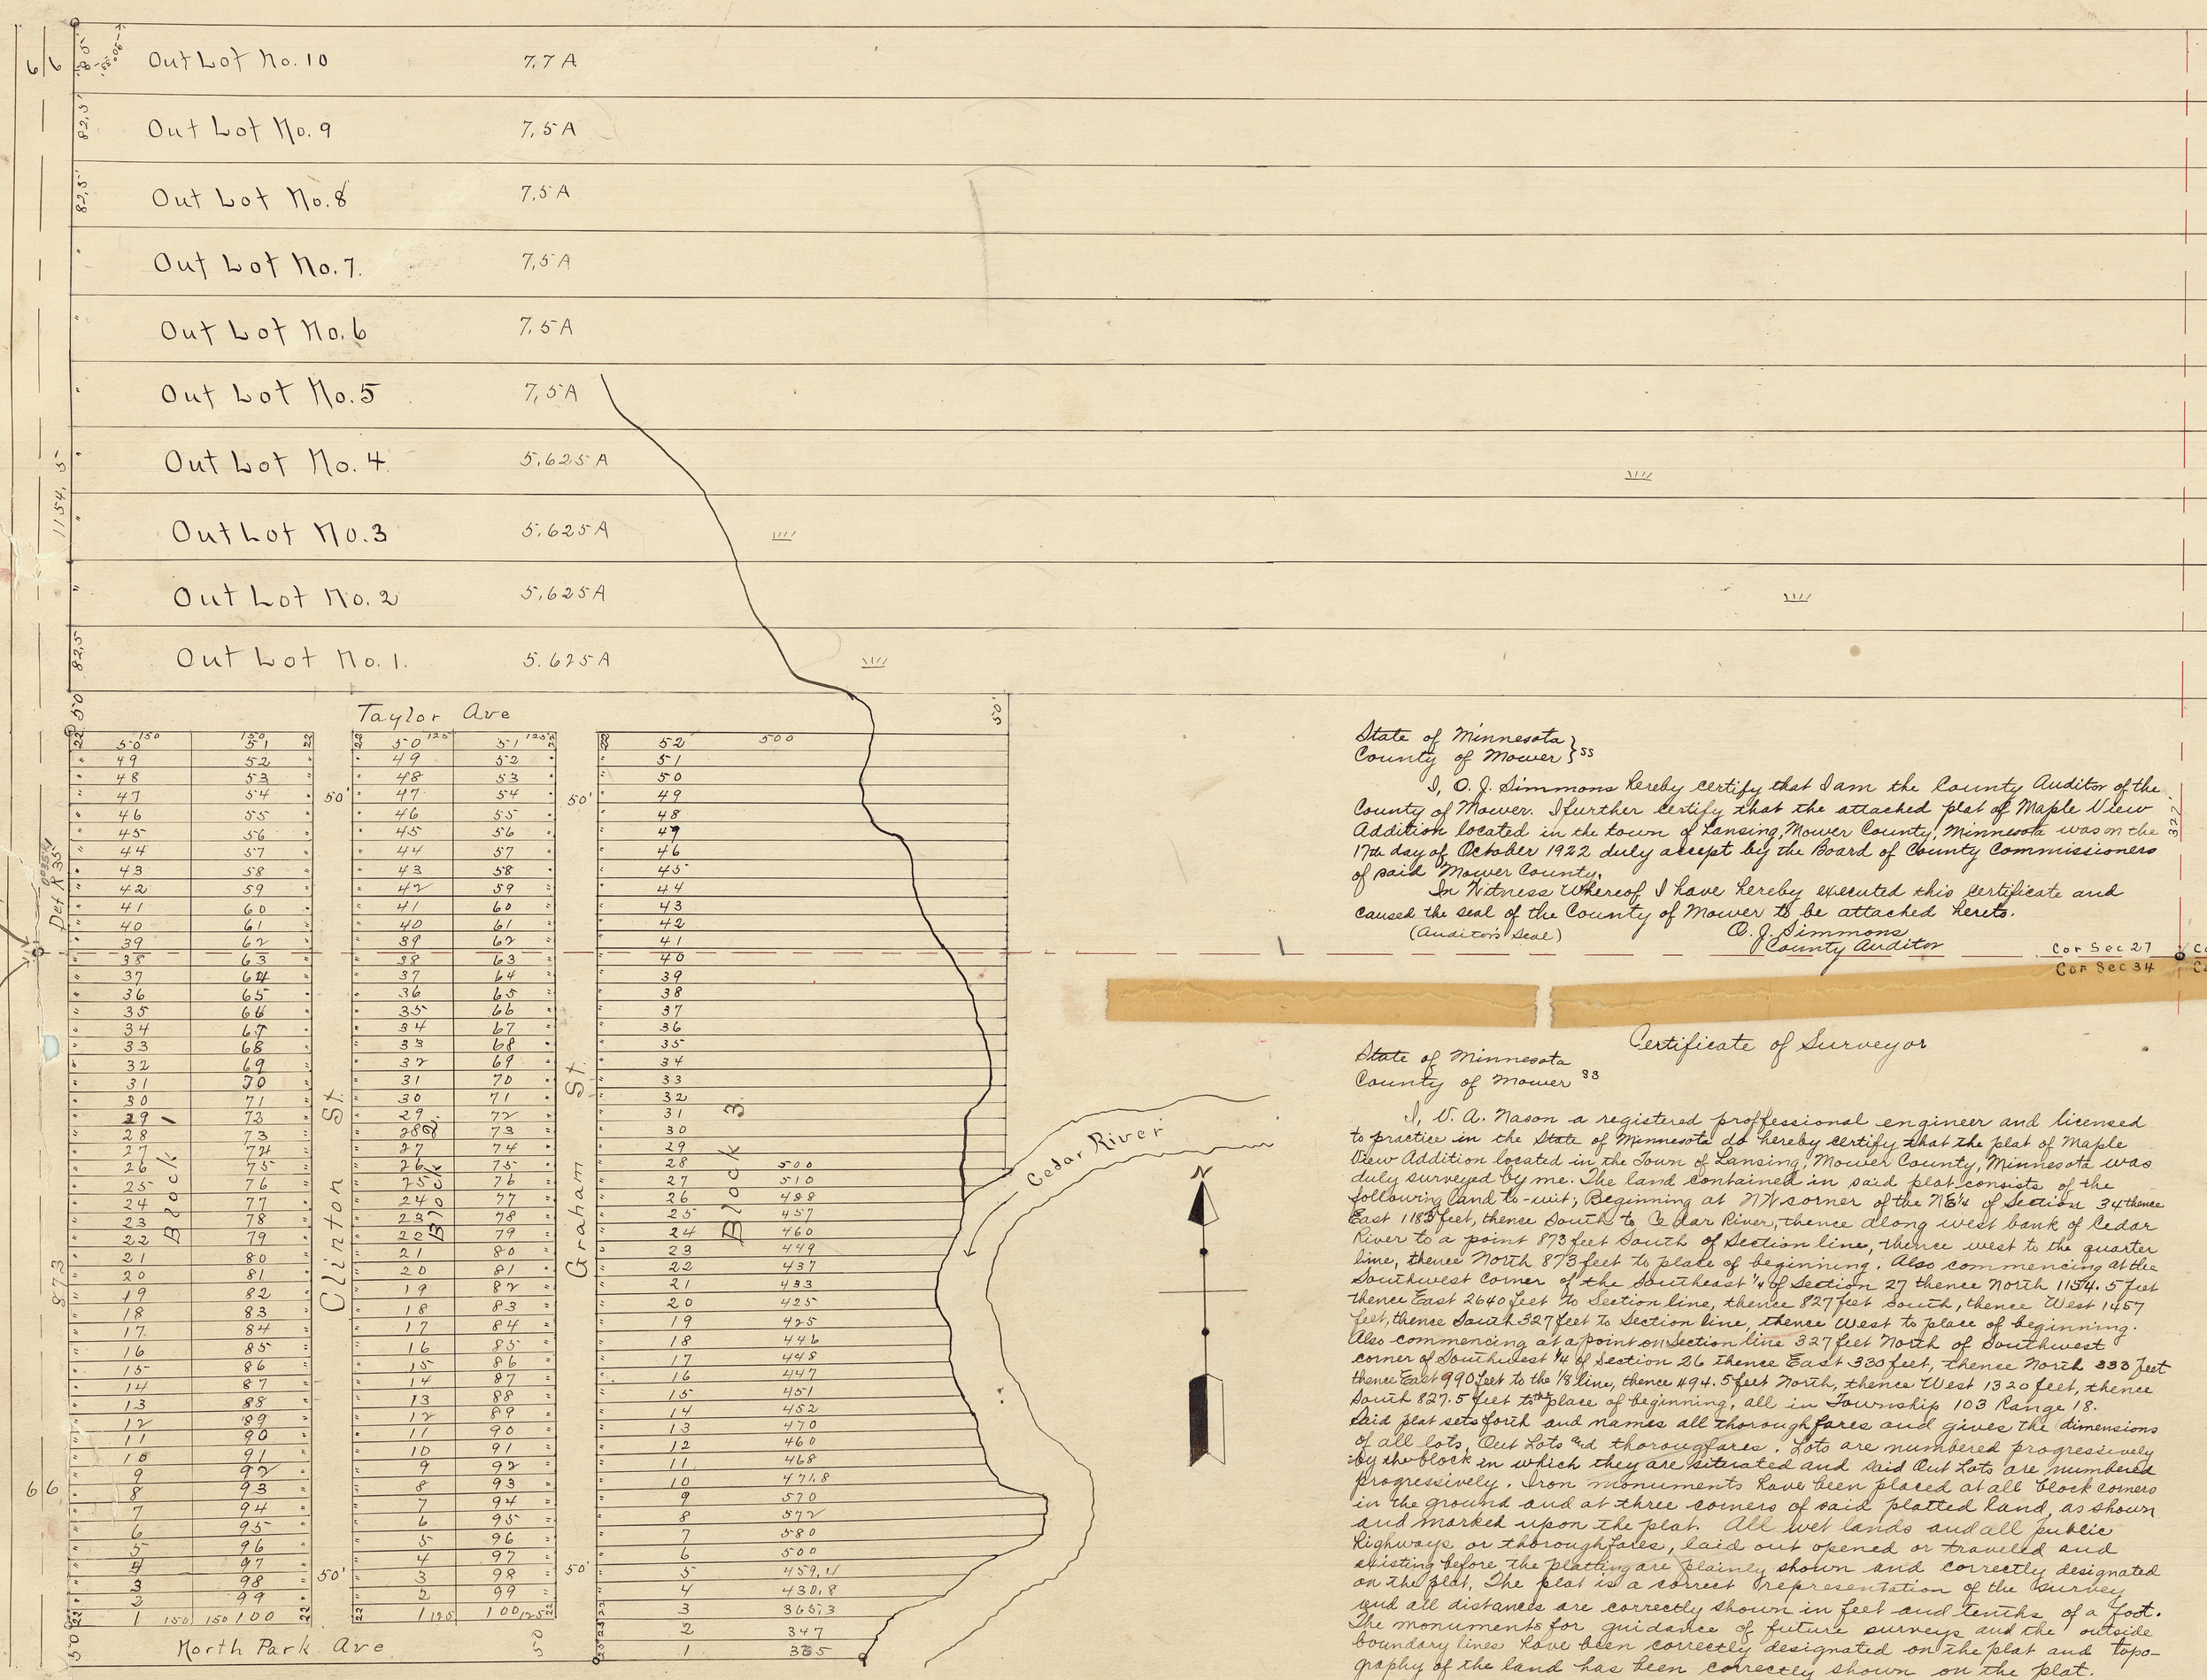


State of Minnesota } ss
County of Mower }

I, O. J. Simmons Hereby certify that I am the County Auditor of the County of Mower. I further certify that the attached plat of Maple View Addition located in the town of Lansing, Mower County, Minnesota was on the 17th day of October 1922 duly accepted by the Board of County Commissioners of said Mower County.

In Witness Whereof I have Hereby executed this certificate and caused the seal of the County of Mower to be attached hereto.

(Auditor's Seal) O. J. Simmons, County Auditor

## Certificate of Surveyor

State of Minnesota }
County of Mower } ss

I, U. A. Nason a registered professional engineer and licensed to practice in the State of Minnesota do Hereby certify that the plat of Maple View Addition located in the Town of Lansing, Mower County, Minnesota was duly surveyed by me. The land contained in said plat is more fully described as follows, to-wit; Beginning at NW corner of the NE¼ of Section 34 thence East 1183 feet, thence South to Cedar River, thence along west bank of Cedar River to a point 873 feet South of Section line, thence west to the quarter line, thence North 873 feet to place of beginning. Also commencing at the Southwest corner of the Southeast ¼ of Section 27 thence North 1154.5 feet thence East 2640 feet to Section line, thence 827 feet South, thence West 1657 feet, thence South 327 feet to Section line, thence West to place of beginning. Also commencing at a point on Section line 327 feet North of Southwest corner of Southwest ¼ of Section 26 thence East 330 feet, thence North 330 feet thence East 990 feet to the ⅛ line, thence 494.5 feet North, thence West 1320 feet, thence South 827.5 feet to place of beginning, all in Township 103 Range 18. Said plat sets forth and names all thoroughfares and gives the dimensions of all lots, Out Lots and thoroughfares. Lots are numbered progressively by the block in which they are situated and said Out Lots are numbered progressively. Iron monuments have been placed at all block corners in the ground and at three corners of said platted land, as shown and marked upon the plat. All wet lands and all public highways, or thoroughfares, laid out opened or travelled and existing before the platting are plainly shown and correctly designated on the plat. The plat is a correct representation of the survey and all distances are correctly shown in feet and tenths of a foot. The monuments for guidance of future surveys and the outside boundary lines have been correctly designated on the plat and topography of the land has been correctly shown on the plat.

U. A. Nason, Surveyor

State of Minnesota }
County of Mower } ss

U. A. Nason being duly sworn says that he made the foregoing certificate and that all the statements therein made are true.

Subscribed and sworn to before me this 17th day of October 1922.
B. E. Hughes, Notary Public, Mower County, Minnesota
My Commission Expires 9-28-23
(Notarial Seal)

## Dedication of Certificate

State of Minnesota }
County of Mower } ss

We, E. S. Babcock & Elsie M. Babcock his wife owners of the Real Estate hereinafter described do hereby certify that we have platted the land described in the Certificate of U. A. Nason as Maple View Addition located in the town of Lansing, Mower County, Minnesota, consisting of the following described premises to-wit: Beginning at Northwest corner of the Northeast ¼ of Section 34 thence East 1183 feet, thence South to Cedar River, thence along west bank of Cedar River to a point 873 feet South of Section line, thence west to the quarter line, thence North 873 feet to place of beginning. Also commencing at the Southwest corner of the Southeast ¼ of Section 27, thence North 1154.5 feet, thence East 2640 feet to Section line, thence 827.5 feet South, thence west 1657 feet, thence South 327 feet to Section line, thence West 1183 feet to place of beginning. Also commencing at a point on Section line 327 feet North of Southwest ¼ of Section 26, thence East 330 feet, thence North 330 feet, thence East 990 feet to the ⅛ line, thence North 494.5 feet, thence West 1320 feet, thence South 827.5 feet to place of beginning. All in Township 103 Range 18. The lands in said plat described as Streets and Alleys and Public grounds are hereby dedicated to the public and are dedicated for Street, Alley and Highway purposes, and are dedicated to the town of Lansing, and County of Mower, Minnesota and to the public generally.

We have read the certificate of U. A. Nason, Engineer hereby approved the same and make said certificate a part thereof.

In Testimony whereof we have hereunto subscribed our names this 17th day of October 1922.

Witnesses
Lottie Beatty
Helen Egeh

E. S. Babcock
Elsie M. Babcock
by B. E. Hughes her attorney in fact

State of Minnesota }
County of Mower } ss

On this 17th day of October 1922 before me a Notary Public within and for said County, personally appeared E. S. Babcock to me known to be the person described in and who executed the foregoing instrument and acknowledged that he executed the same as his free act and deed.

(Notarial Seal)
Lottie Beatty
Notary Public, Mower Co., Minnesota
My Commission expires 2-15-1926

State of Minnesota }
County of Mower } ss

On this 17th day of October 1922, before me a Notary Public within and for said County, personally appeared B. E. Hughes to me known to be the person who executed the attached instrument in behalf of Elsie M. Babcock, and acknowledged that he executed the same as the free act and deed of said Elsie M. Babcock wife of E. S. Babcock.

(Notarial Seal)
Lottie Beatty
Notary Public, Mower Co., Minnesota
My Commission expires 2-15-1926

Office of Register of Deeds
Mower County
State of Minnesota
I hereby certify that the within instrument was filed for record in this office on the 17 day of Oct 1922 at 11 o'clock A.M. and was recorded in Book 3 of Plats on page 27.
Witness my hand and official seal this 17 day of Oct 1922
W. Woods, Register of Deeds, Deputy

I hereby certify that taxes for the year 1921 on the lands described within are paid
C. M. Smith
COUNTY TREASURER

Taxes paid and transfer entered this 17 day of Oct 1922
O. J. Simmons
County Auditor
By Noel Evenson Deputy