
MEADOWVIEW SECOND SUBDIVISION

UNPLATTED

YAGGY COLBY ASSOCIATES
ENGINEERS • ARCHITECTS
SURVEYORS • PLANNERS
LANDSCAPE ARCHITECTS
717 THIRD AVENUE SOUTHEAST
ROCHESTER, MINNESOTA 55904
507-288-6464
FAX 507-288-5058
EMAIL INFO@YAGGY.COM

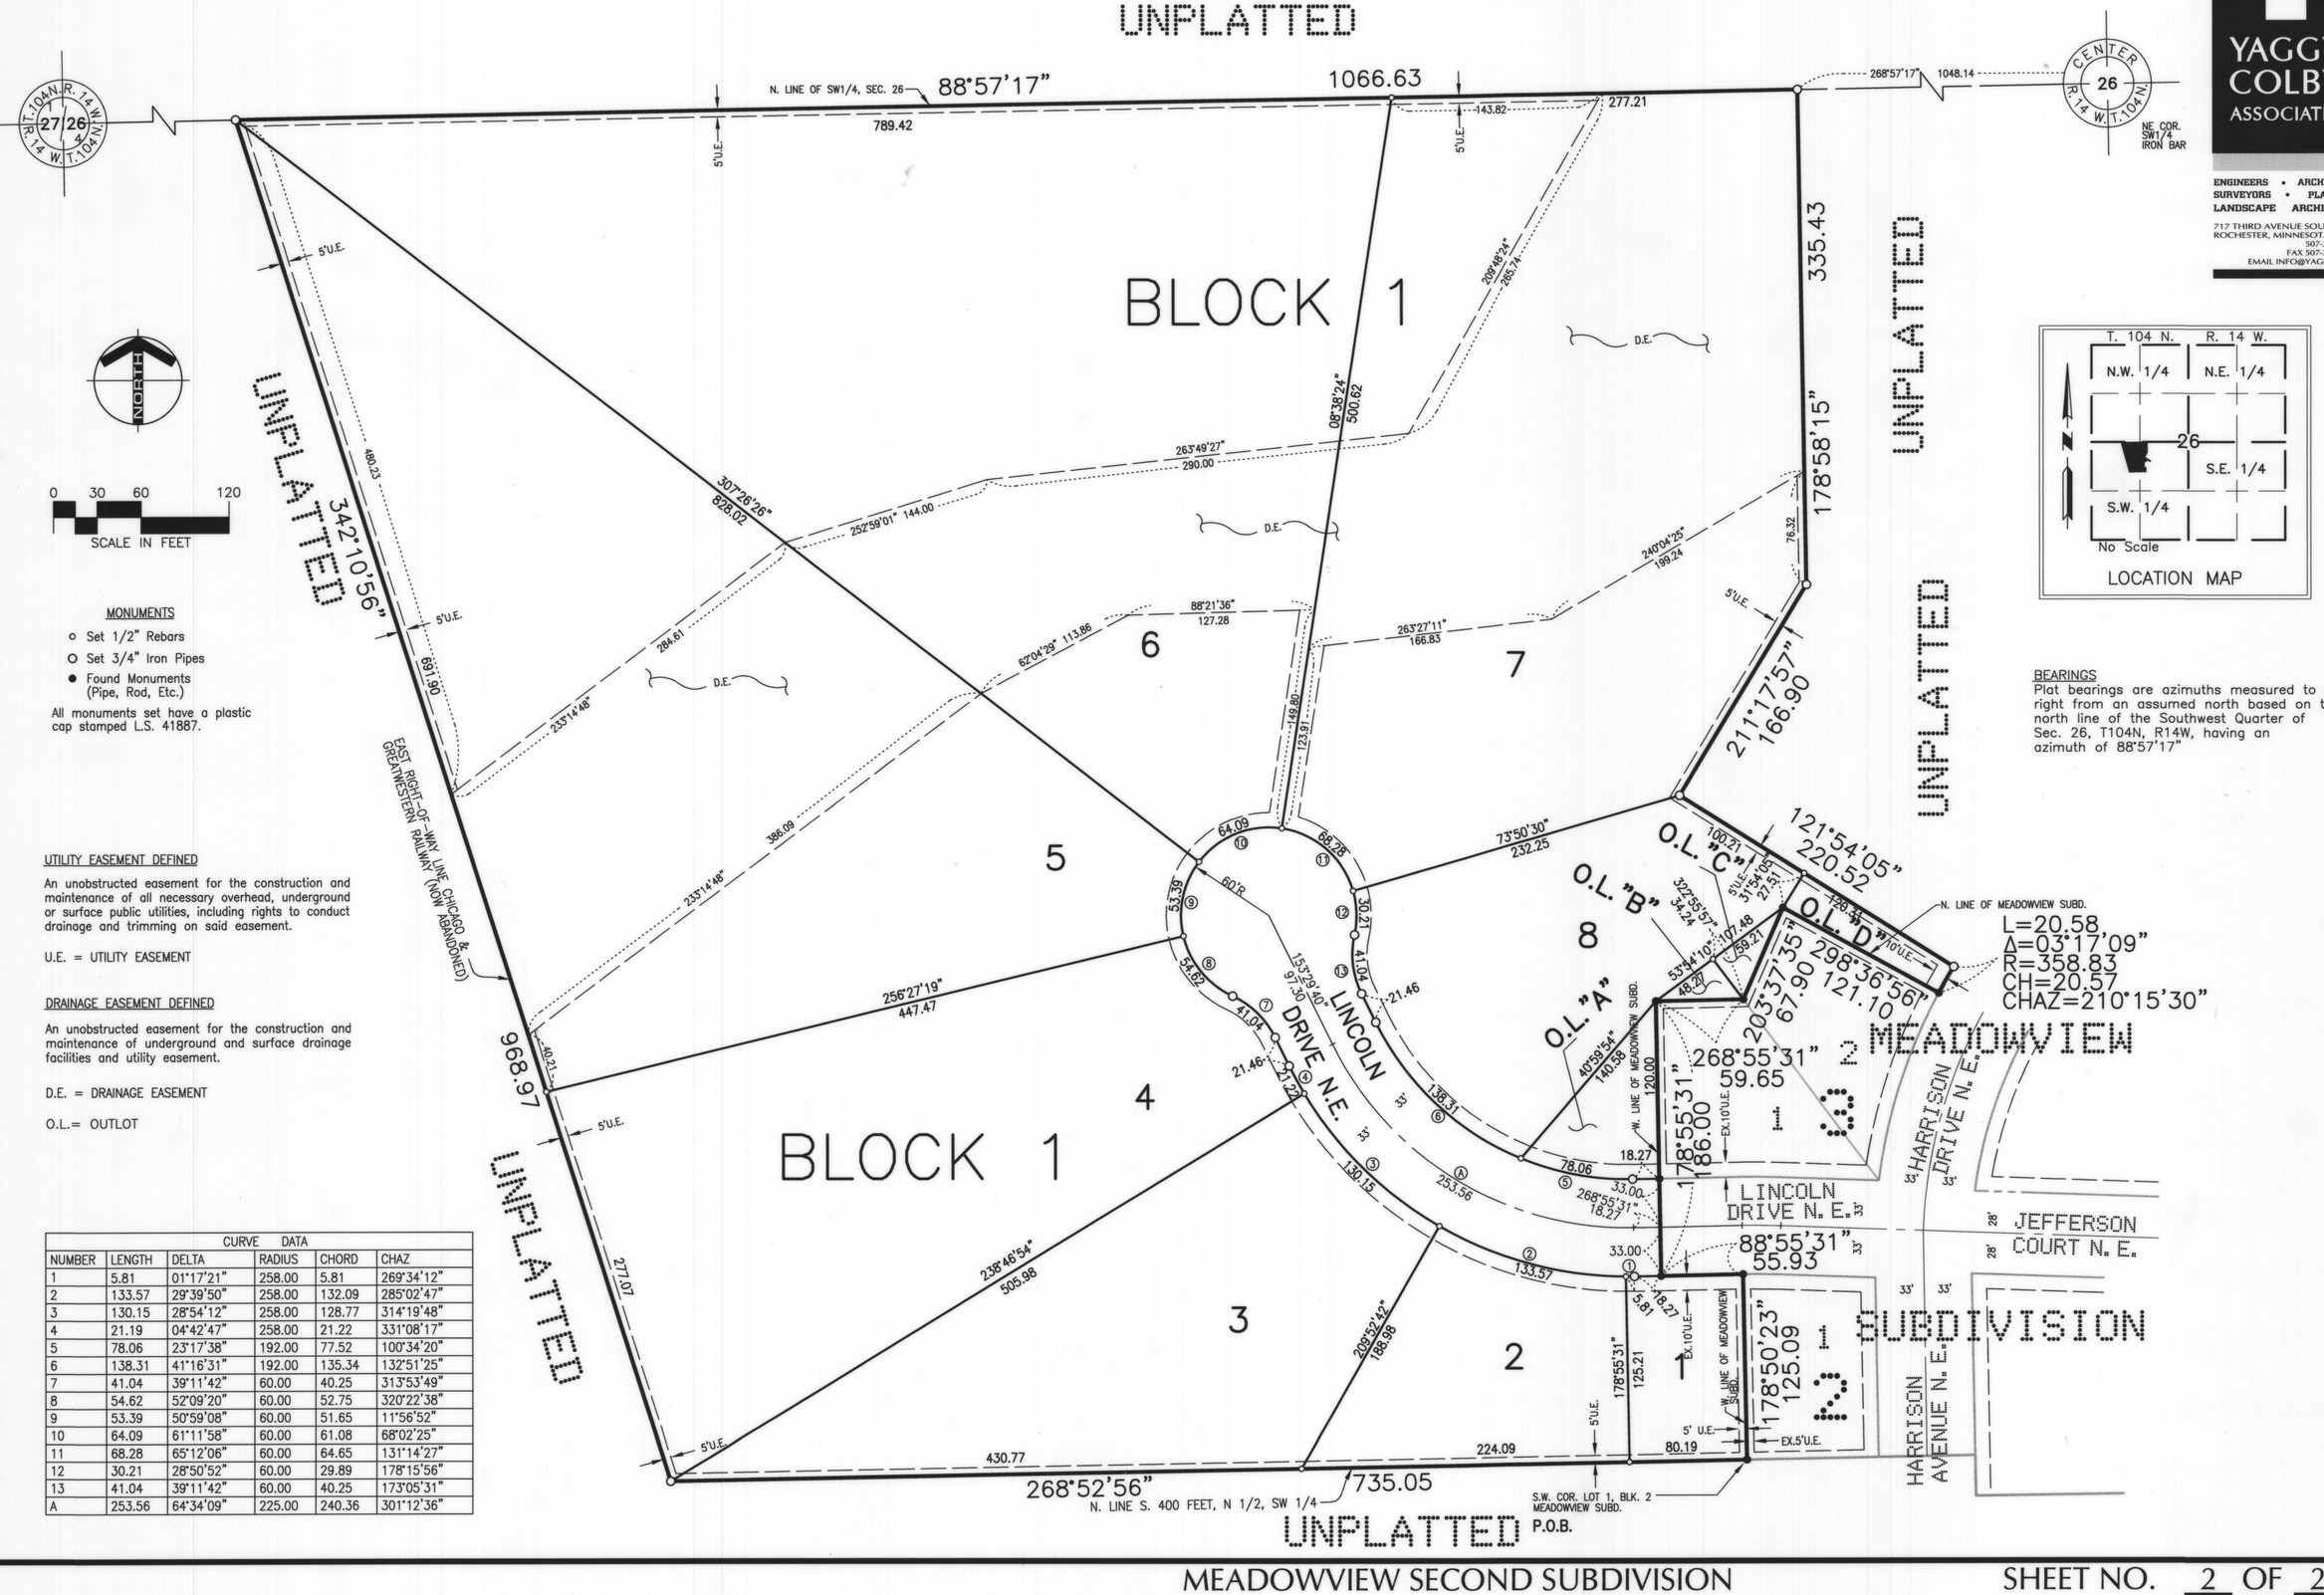

T. 104 N. R. 14 W.
N.W. 1/4 N.E. 1/4
26
S.E. 1/4
S.W. 1/4
No Scale
LOCATION MAP

MONUMENTS
- ○ Set 1/2" Rebars
- ○ Set 3/4" Iron Pipes
- ● Found Monuments (Pipe, Rod, Etc.)

All monuments set have a plastic cap stamped L.S. 41887.

BEARINGS
Plat bearings are azimuths measured to the right from an assumed north based on the north line of the Southwest Quarter of Sec. 26, T104N, R14W, having an azimuth of 88°57'17"

UTILITY EASEMENT DEFINED

An unobstructed easement for the construction and maintenance of all necessary overhead, underground or surface public utilities, including rights to conduct drainage and trimming on said easement.

U.E. = UTILITY EASEMENT

DRAINAGE EASEMENT DEFINED

An unobstructed easement for the construction and maintenance of underground and surface drainage facilities and utility easement.

D.E. = DRAINAGE EASEMENT

O.L.= OUTLOT

CURVE DATA

NUMBER	LENGTH	DELTA	RADIUS	CHORD	CHAZ
1	5.81	01°17'21"	258.00	5.81	269°34'12"
2	133.57	29°39'50"	258.00	132.09	285°02'47"
3	130.15	28°54'12"	258.00	128.77	314°19'48"
4	21.19	04°42'47"	258.00	21.22	331°08'17"
5	78.06	23°17'38"	192.00	77.52	100°34'20"
6	138.31	41°16'31"	192.00	135.34	132°51'25"
7	41.04	39°11'42"	60.00	40.25	313°53'49"
8	54.62	52°09'20"	60.00	52.75	320°22'38"
9	53.39	50°59'08"	60.00	51.65	11°56'52"
10	64.09	61°11'58"	60.00	61.08	68°02'25"
11	68.28	65°12'06"	60.00	64.65	131°14'27"
12	30.21	28°50'52"	60.00	29.89	178°15'56"
13	41.04	39°11'42"	60.00	40.25	173°05'31"
A	253.56	64°34'09"	225.00	240.36	301°12'36"

PROJECT NUMBER: 8439 COMPUTER FILE: 8439F-PLAT.DWG DATE: 02/10/03 DRAFTSPERSON: JRP