
D. J. Dawson's Addition to the Village of Racine

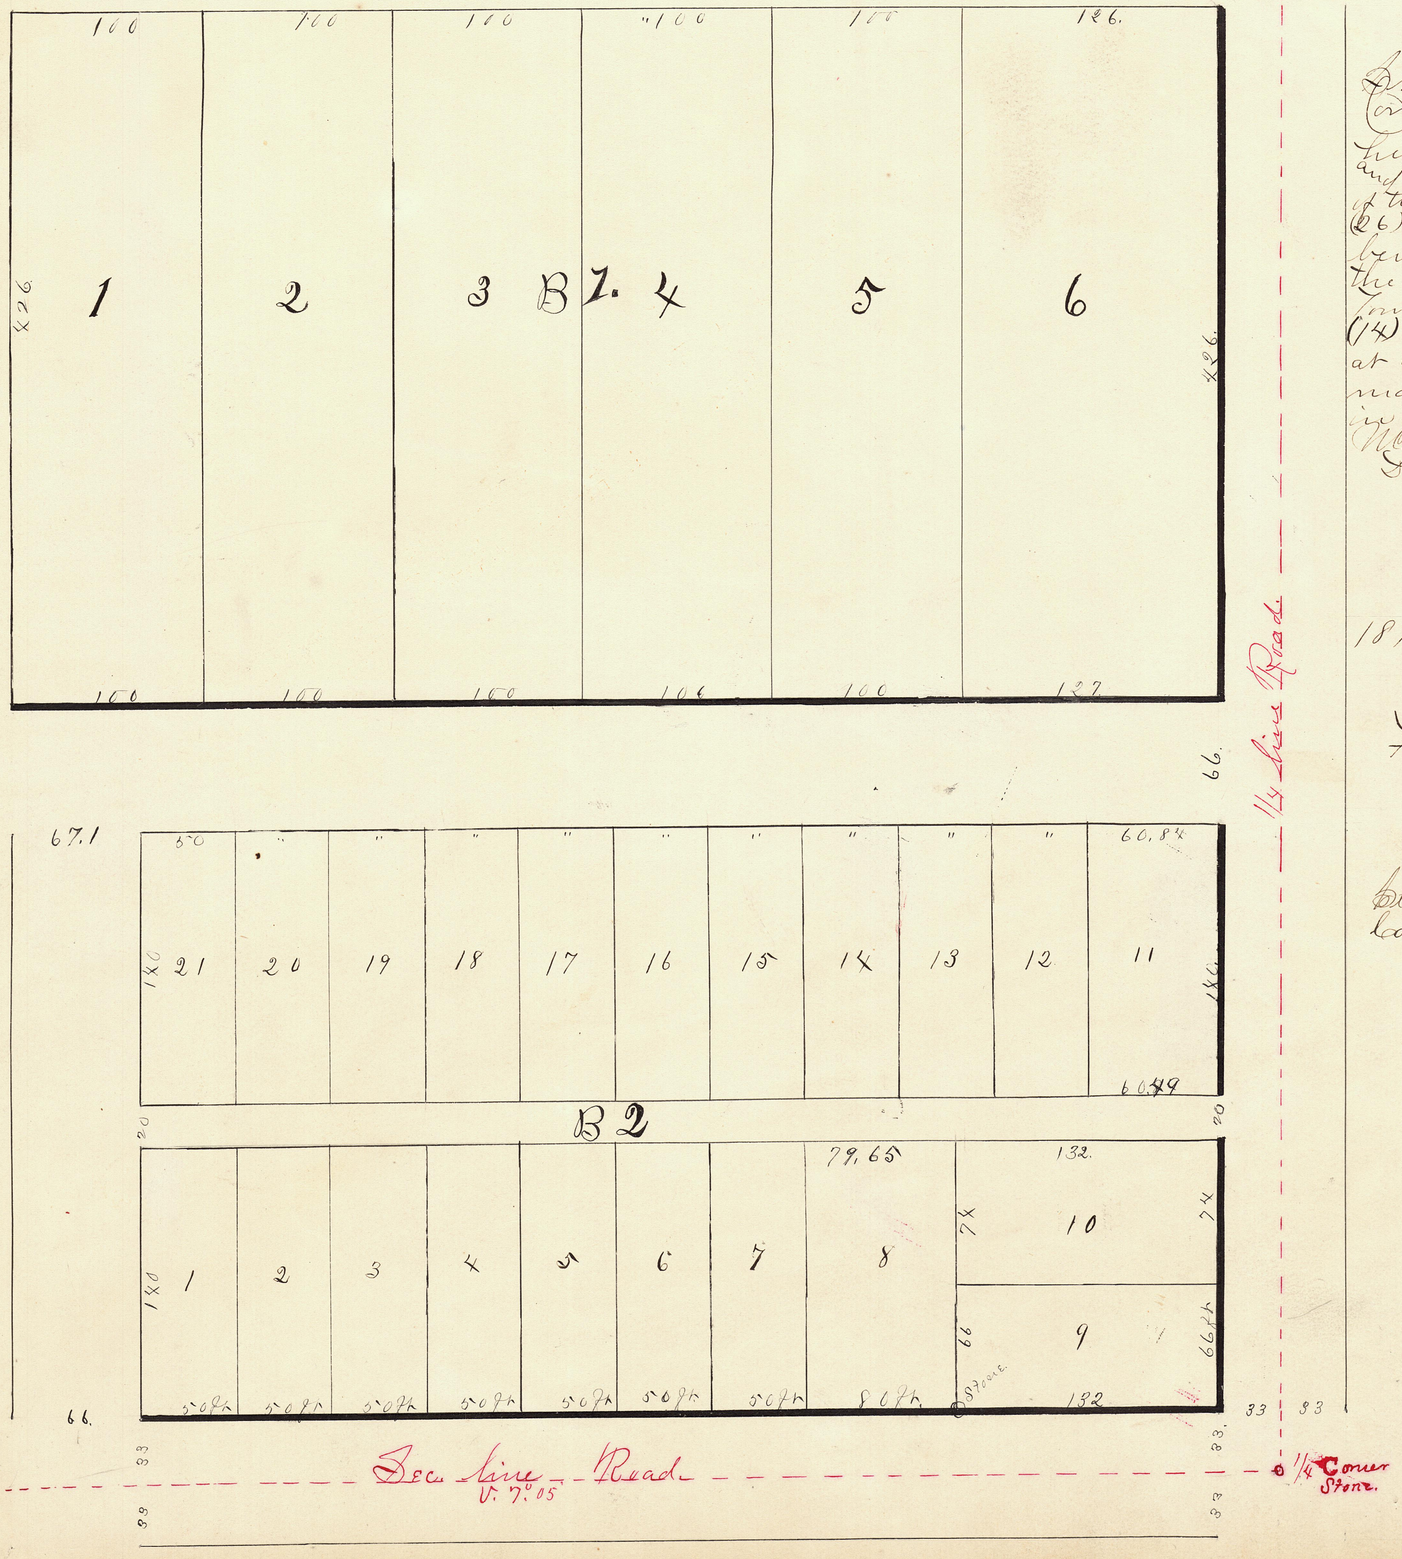

State of Minnesota } ss
County of Dower }

I G. N. Allen County Surveyor do hereby certify that the above Plat is correct as Surveyed and Platted by me June 15th A.D. 1891 the same being a part of the South Half of the South West Quarter Section twenty six (26) Township 104 - 14 the South East Corner Block two being thirty three feet West and thirty three feet north of the quarter Post between Section twenty Six and thirty five one hundred and four North (104) Range fourteen (14) west I further certify that I planted a Stone 6 x 7 x 11 at the South East corner lot Eight Block two from which to make future Surveys all distances marked on the Plat in feet and decimals of a foot Scale fifty feet, to the inch Magnetic Variation 7° 05' East.

Dated Grand Meadow Sept. 7th 1891.

G. N. Allen
County Surveyor.

Austin Mann
Taxes are paid this 29th day of December 1891.

C. A. Filbert
County Auditor
Per T. L. Beischer.

Filed December 29th 1073 A.D. 1891 at 3 P. M.

E. Wood, Register of Deeds.

State of Minnesota } ss
County of Mown }

On this 28th day of Dec 1891 before me a Register of Deeds personally appeared G. N. Allen, County Surveyor for said County and State and acknowledged that he executed the within Plat and Certificate as his free act and deed.

Register Seal

E. Wood
Register of Deeds