
FIRST ADDITION TO

ROSE CREEK

MOWER CO. MINN.

Scale 100 feet to 1 inch

Chas H. Hart Minneapolis Minn. 11-24-1880.

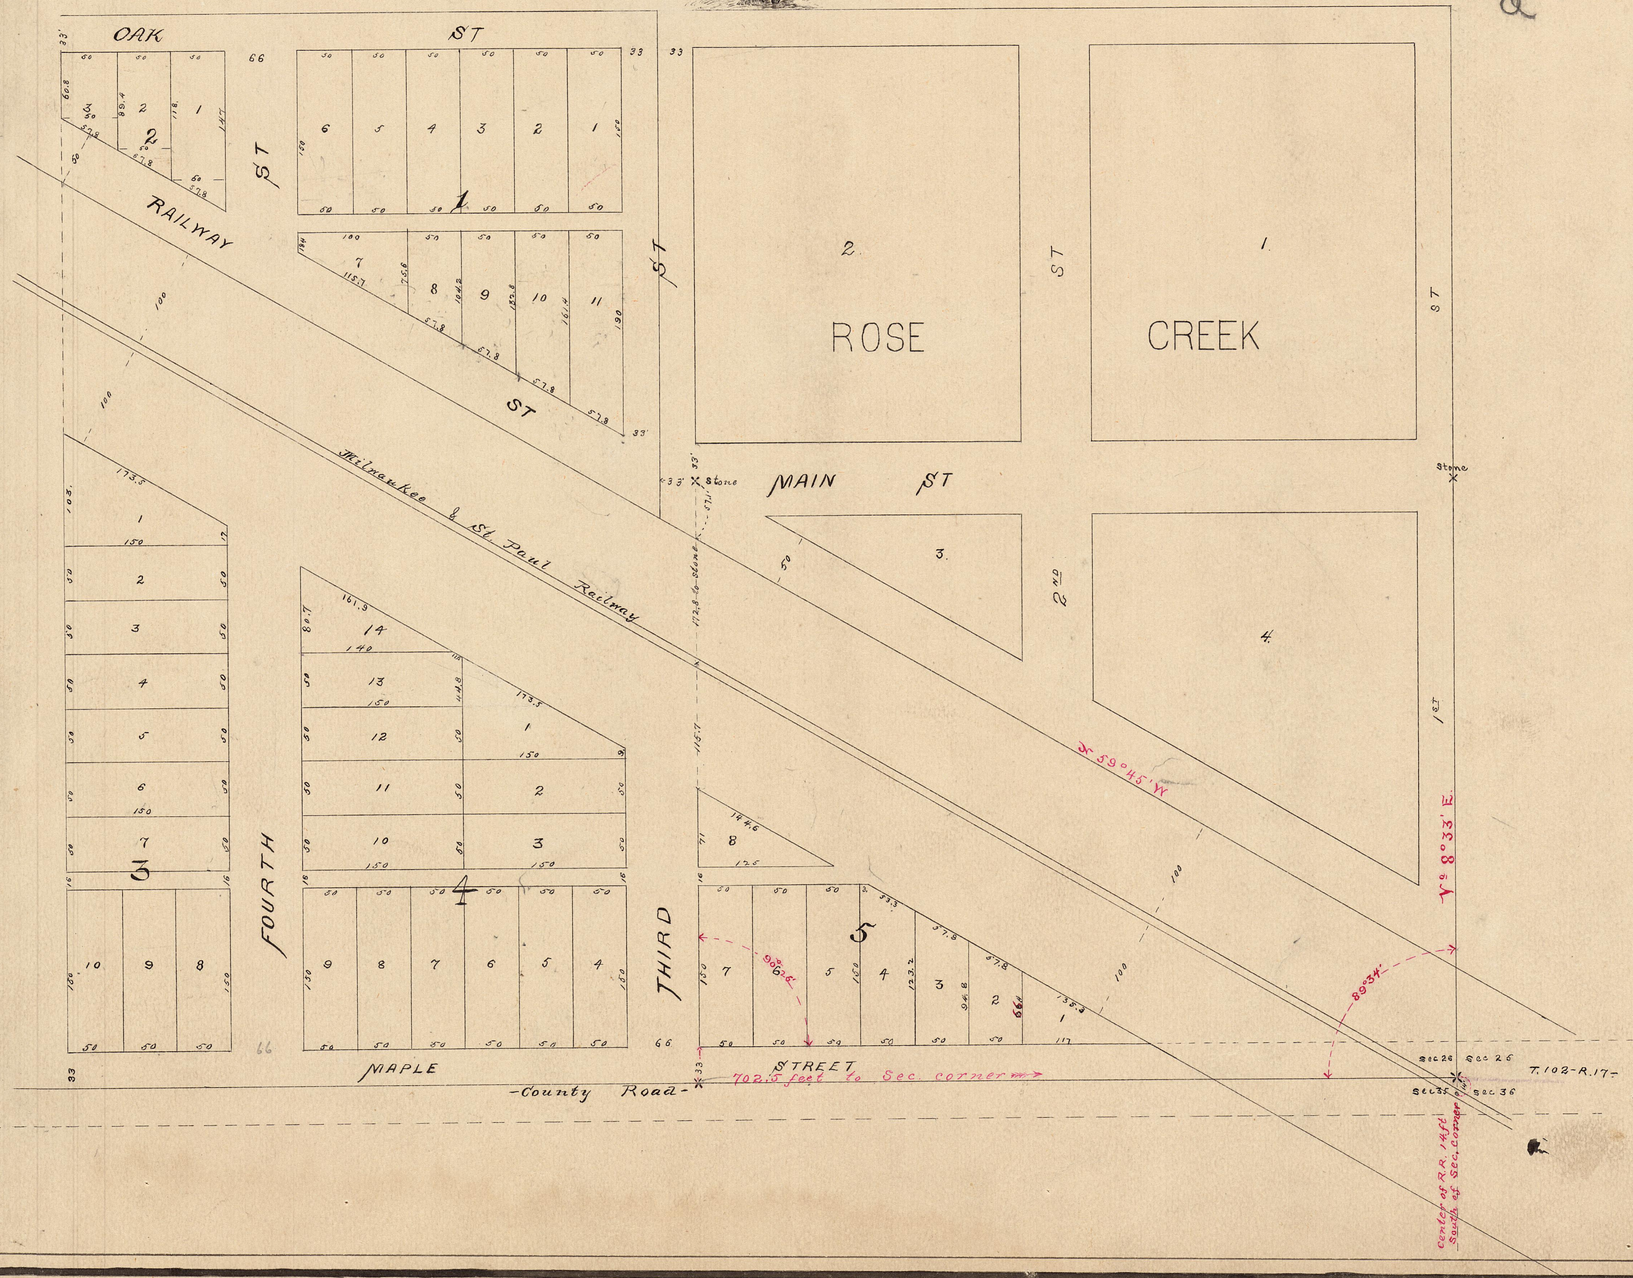

I R. H. L. Jewett, a practical surveyor, do hereby certify that during the months of September 1879 I made a survey of the First Addition to Rose Creek Mower Co. Minnesota, and that the adjoining plat is a correct plat of said addition according to said survey, and that said Addition is situate in the South East quarter of Section 26, Township 102 Range 17, and that the distances are given on the adjoining plat of the connection of the lots and blocks with the Bearing Stones on the Town Plat of Rose Creek, and with the section Corner from which points future surveys can be made.

R. H. L. Jewett Surveyor (Seal)

State of Minnesota } ss
County of Rice }

On this 26th day of May A.D. 1880 before me personally R. H. L. Jewett to me known to be the person described in and who executed the foregoing instrument and acknowledged that he executed the same.

A. W. Stockton
Notary Public
(Notarial Seal)

We Selah Chamberlin & Arabella Chamberlin Proprietors of the First Addition to Rose Creek Mower County Minn do hereby certify that we have caused the same to be laid out and platted as indicated on the adjoining Map to the intent the same may be and constitute an Addition to Rose Creek, and we hereby dedicate and set apart to the use of the Public the Streets and Alleys therein mentioned and Platted

In presence of
Geo A Weston
Chas Hu

Selah Chamberlain
by Geo E Skinner his Attorney in fact -
Arabella Chamberlain
by Geo E. Skinner her Attorney in fact -

State of Minnesota
County of Rice } ss

On this 15th day of June A.D. 1880 before me personally appeared Geo E. Skinner Attorney in fact of Selah Chamberlin and Arabella Chamberlin to me known, and acknowledged that he executed the above certificate of dedication as the free act and deed of his said Principals

Geo A. Weston
Notary Public
Rice Co Minn

(Notarial Seal)

Office of Register of Deeds
County of Mower Minn } I hereby certify that this Plat was filed June 17th 1880 at 3 o'clock P.M.

Wm H. Hayes
Register of Deeds

Taxes paid and transfered this 17th day of June A.D. 1880. J. H. Wyckoff, County Auditor
Mower Co Minn