
4

# John Cronan's Addition to Rose Creek.

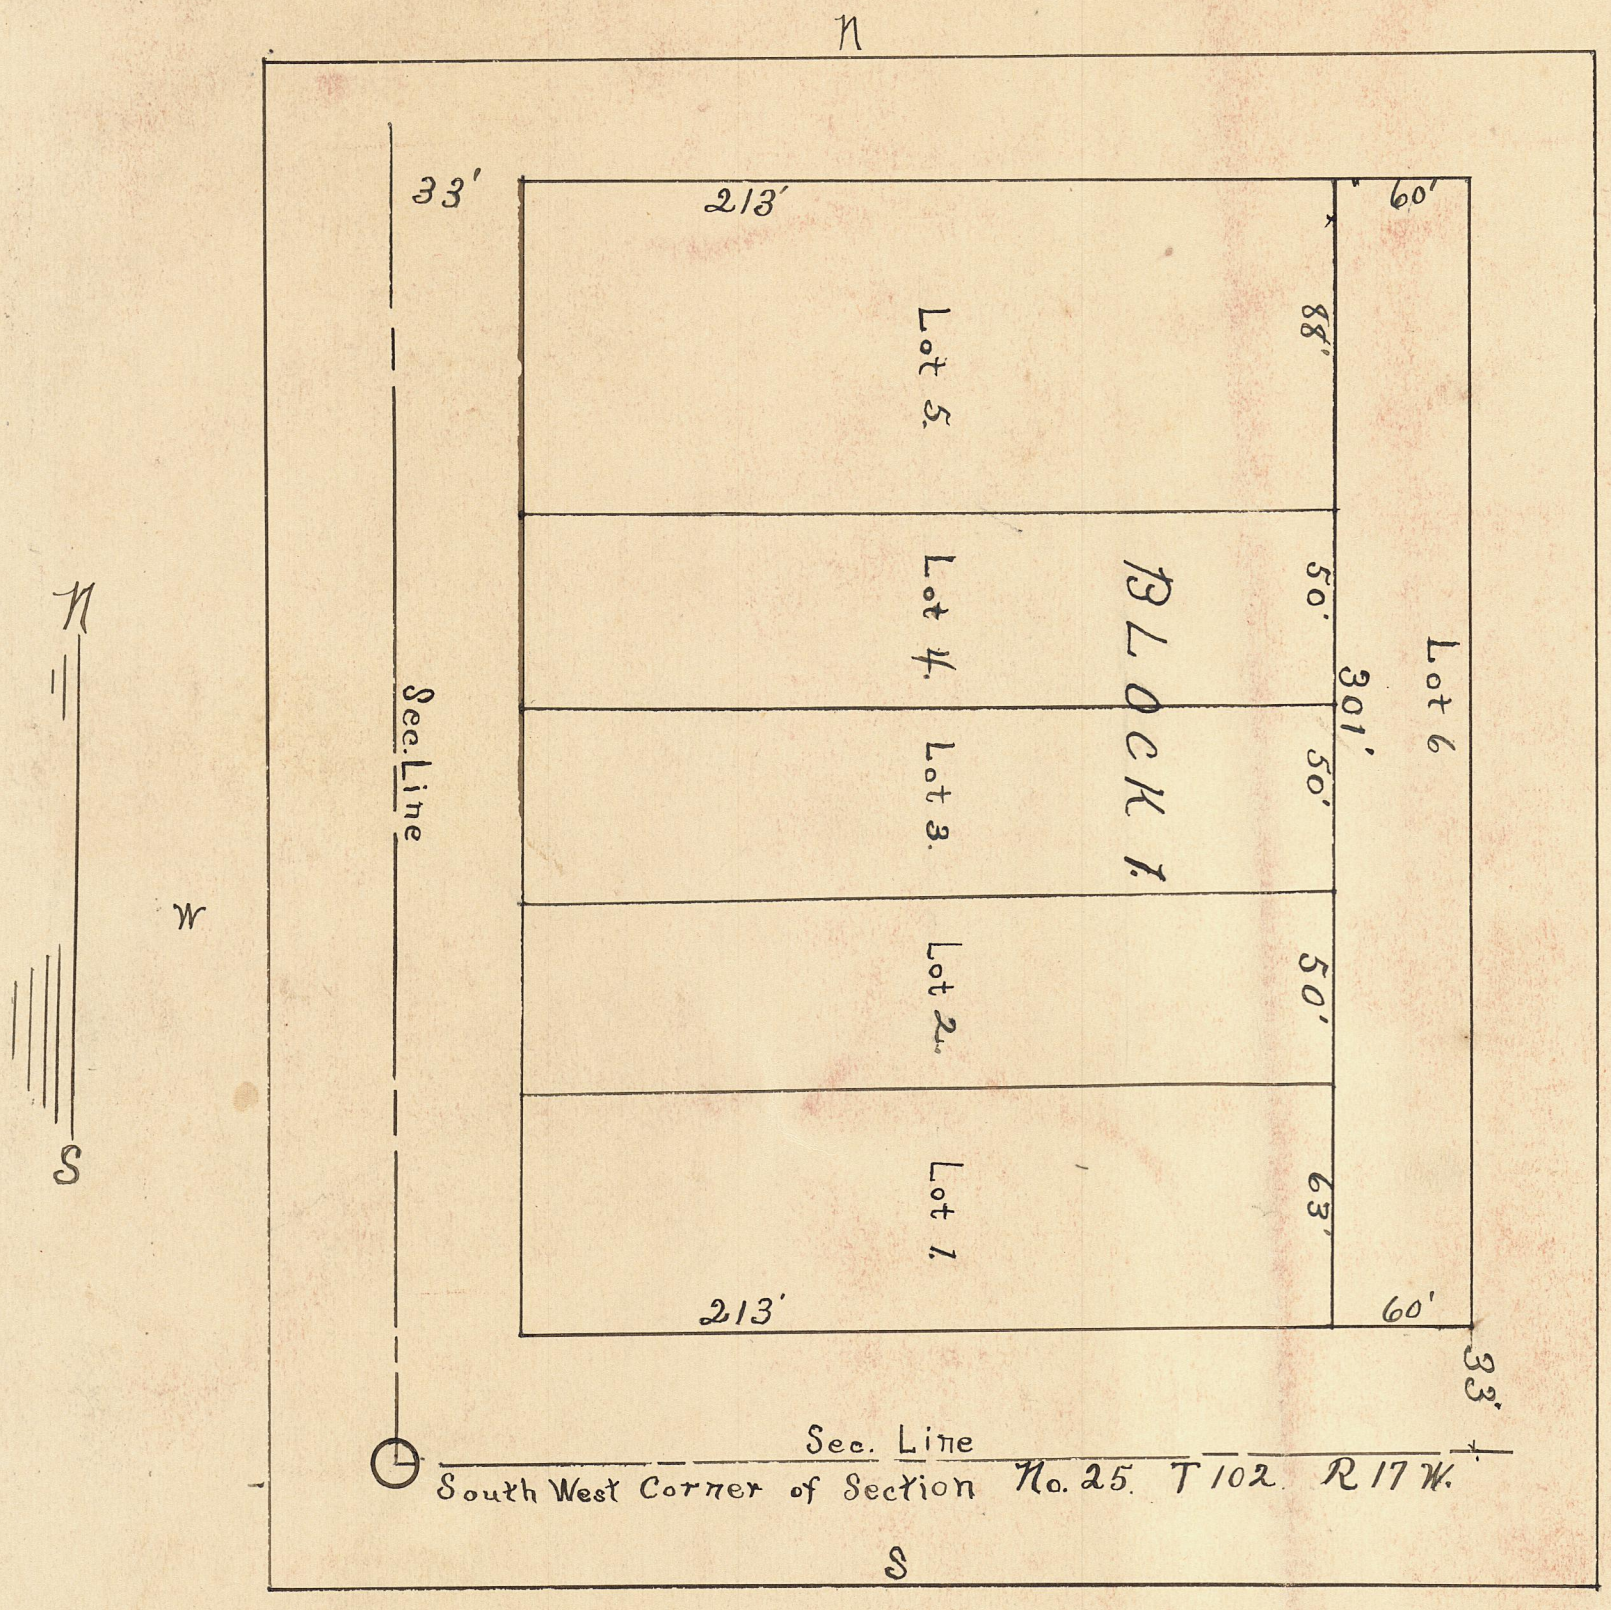


Under the direction of John Cronan I have surveyed and divided into lots all that part of Section No. 25. Town 102. Range 17 W. beginning at the South west corner, thence North 334 feet: thence East 324 feet, thence South 334 feet thence West 324 feet to place of beginning. The above is a map showing the survey, the size of the lots are given on the above map in feet and numbered from 1 to 6 as shown on said map: I hereby certify that the above map is a true representation of said survey as surveyed by me Sep. 28th 1914.

U. A. Mason,
Surveyor.

Subscribed and sworn to before me this 9th day of November 1914.

Carl Baudler
Notary Public for Mower Co. Minn.
My Commission expires Aug. 15th 1918.
(Notarial Seal)

Scale 2" = 100'

We Hereby approve John Cronan's Addition to Village of Rose Creek.
Fred Herhart - President.
Mathias Schmit - Recorder.
J. B. Fink - Council Man.
Charles Schwan - Councilman.

Filed Nov 21" 1914 9 A.M.
E. Wood
Deputy Auditor

I hereby certify that all taxes are paid on lands described in this plat this 21st day of November 1914.

C. H. Wilbour
County Auditor.