197735


PLAT
OF
OAK PARK ADDITION to ROSE CREEK, MINNESOTA.
A subdivision of lands located in the SE.¼ of Section 26 Township 102 N. Range - 17 W. Tower County, Minnesota.

Scale - 1" = 100'

Sept. 29 - 1950

Transfer entered
this 3 day of Oct 1950
C. M. Hubbard
County Auditor

I hereby certify that taxes for the year 1949 on the land described within are paid.
County Treasurer

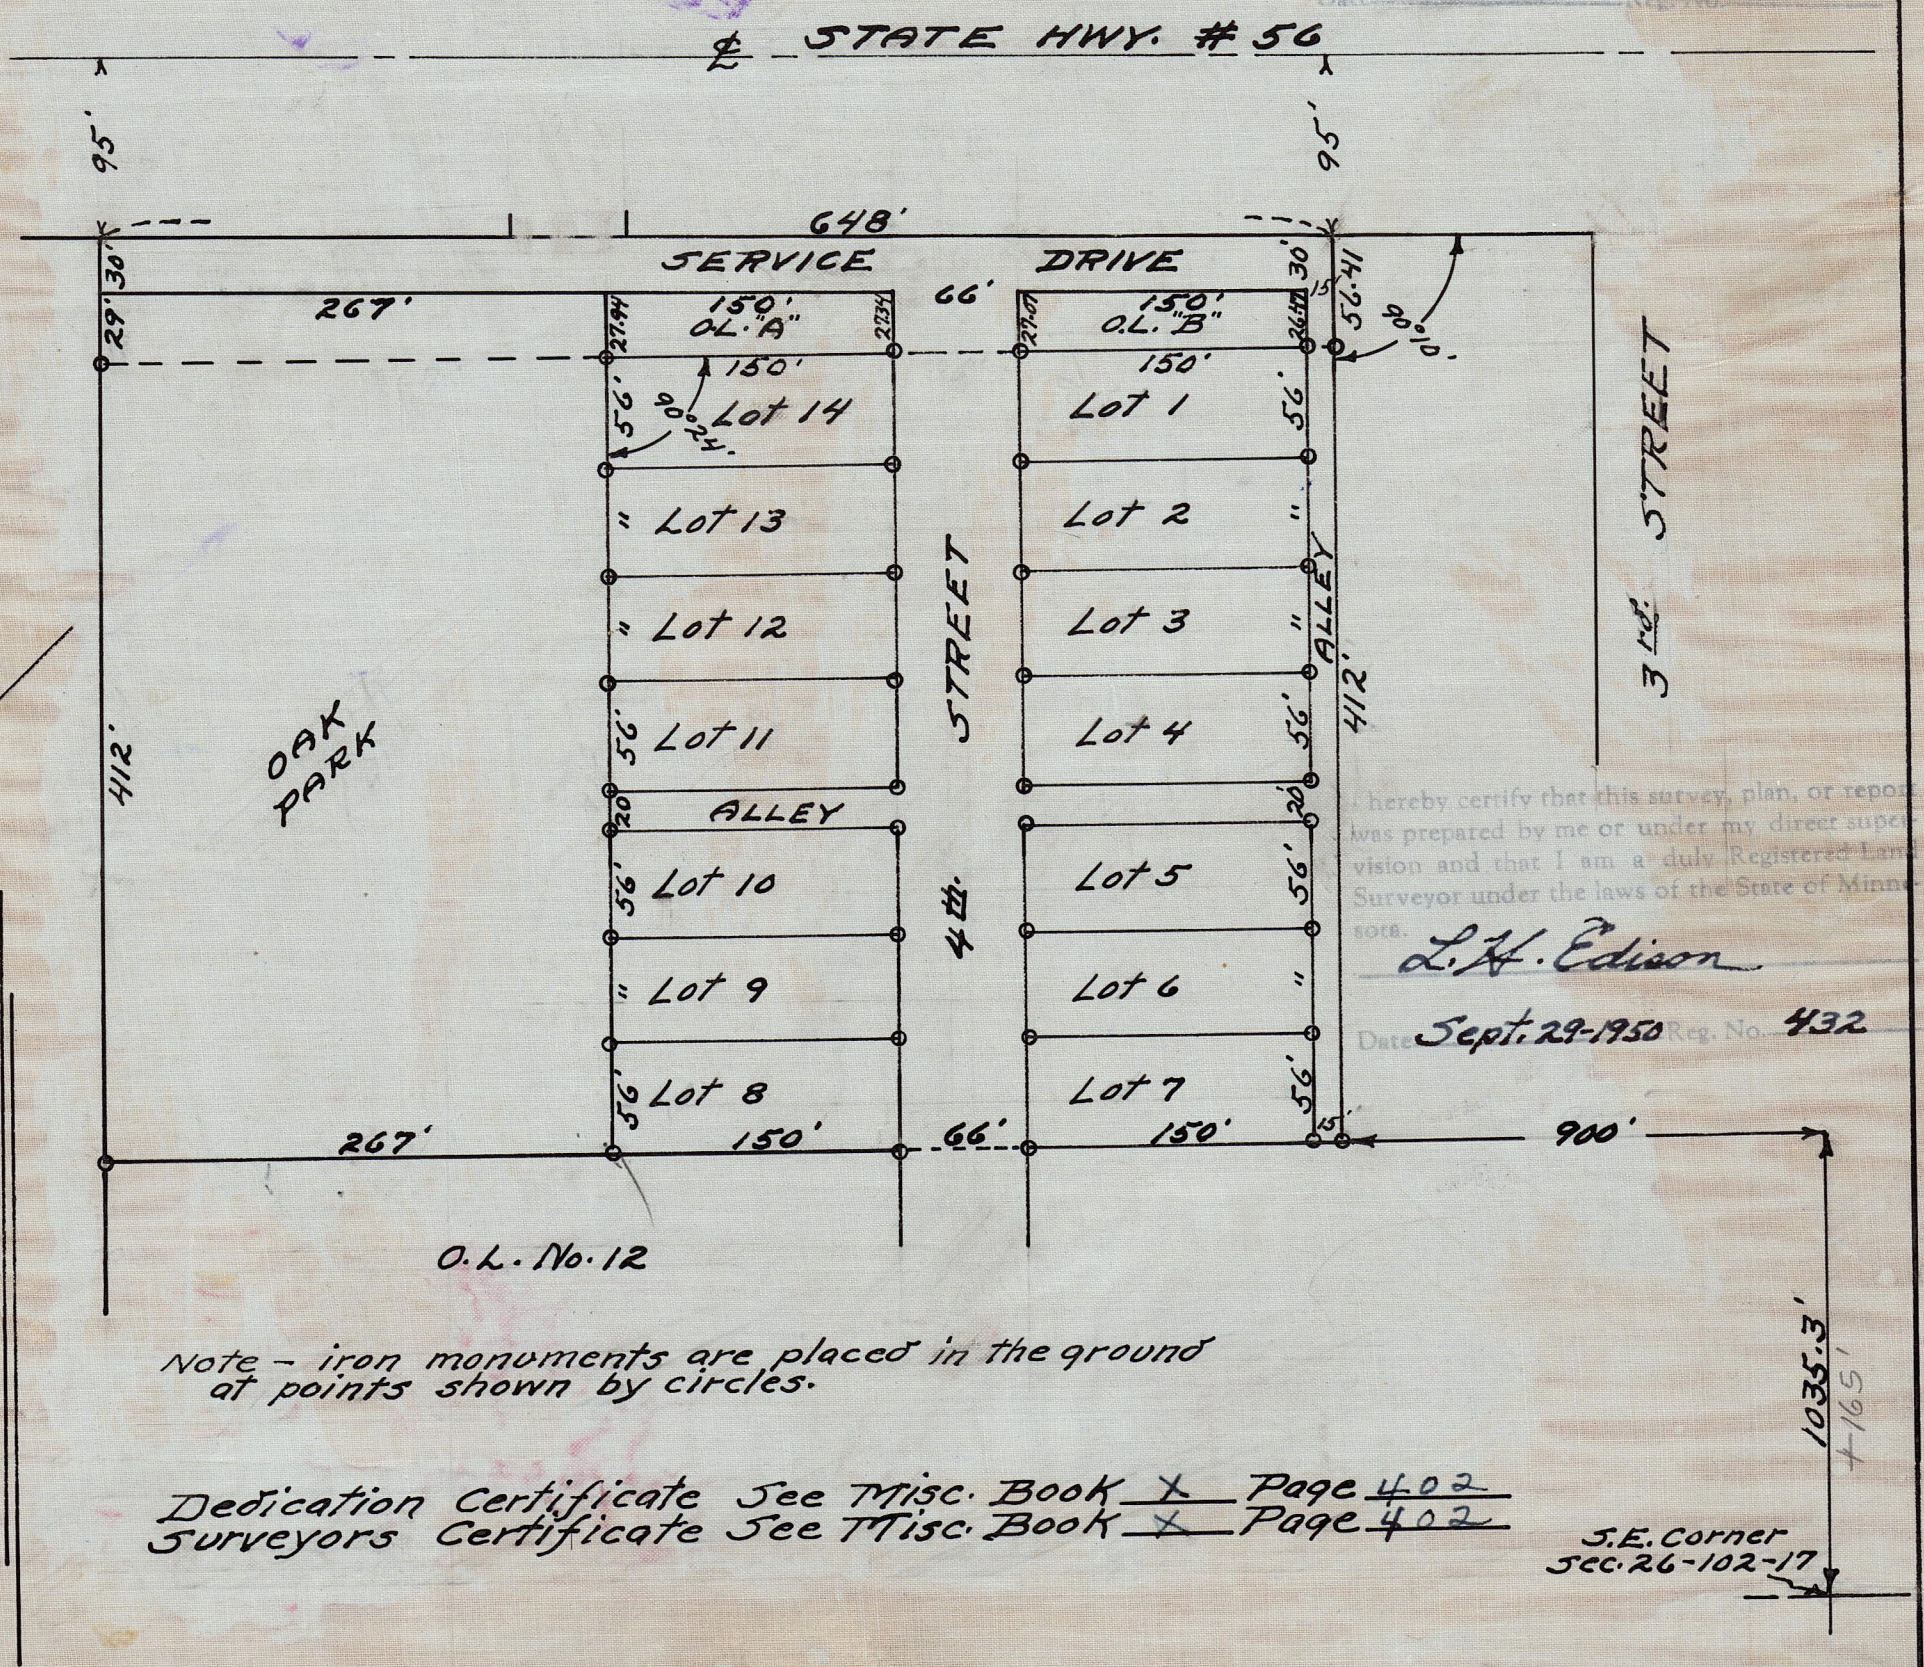

I hereby certify that this survey, plan, or report was prepared by me or under my direct supervision and that I am a duly Registered Land Surveyor under the laws of the State of Minnesota.

L. H. Edison

Sept. 29-1950 Reg. No. 432

Note - iron monuments are placed in the ground at points shown by circles.

Dedication Certificate See Misc. Book X Page 402
Surveyors Certificate See Misc. Book X Page 402