
Out - Lots

in the.

SW 1/4. Section 36. Township 101. Range 18.

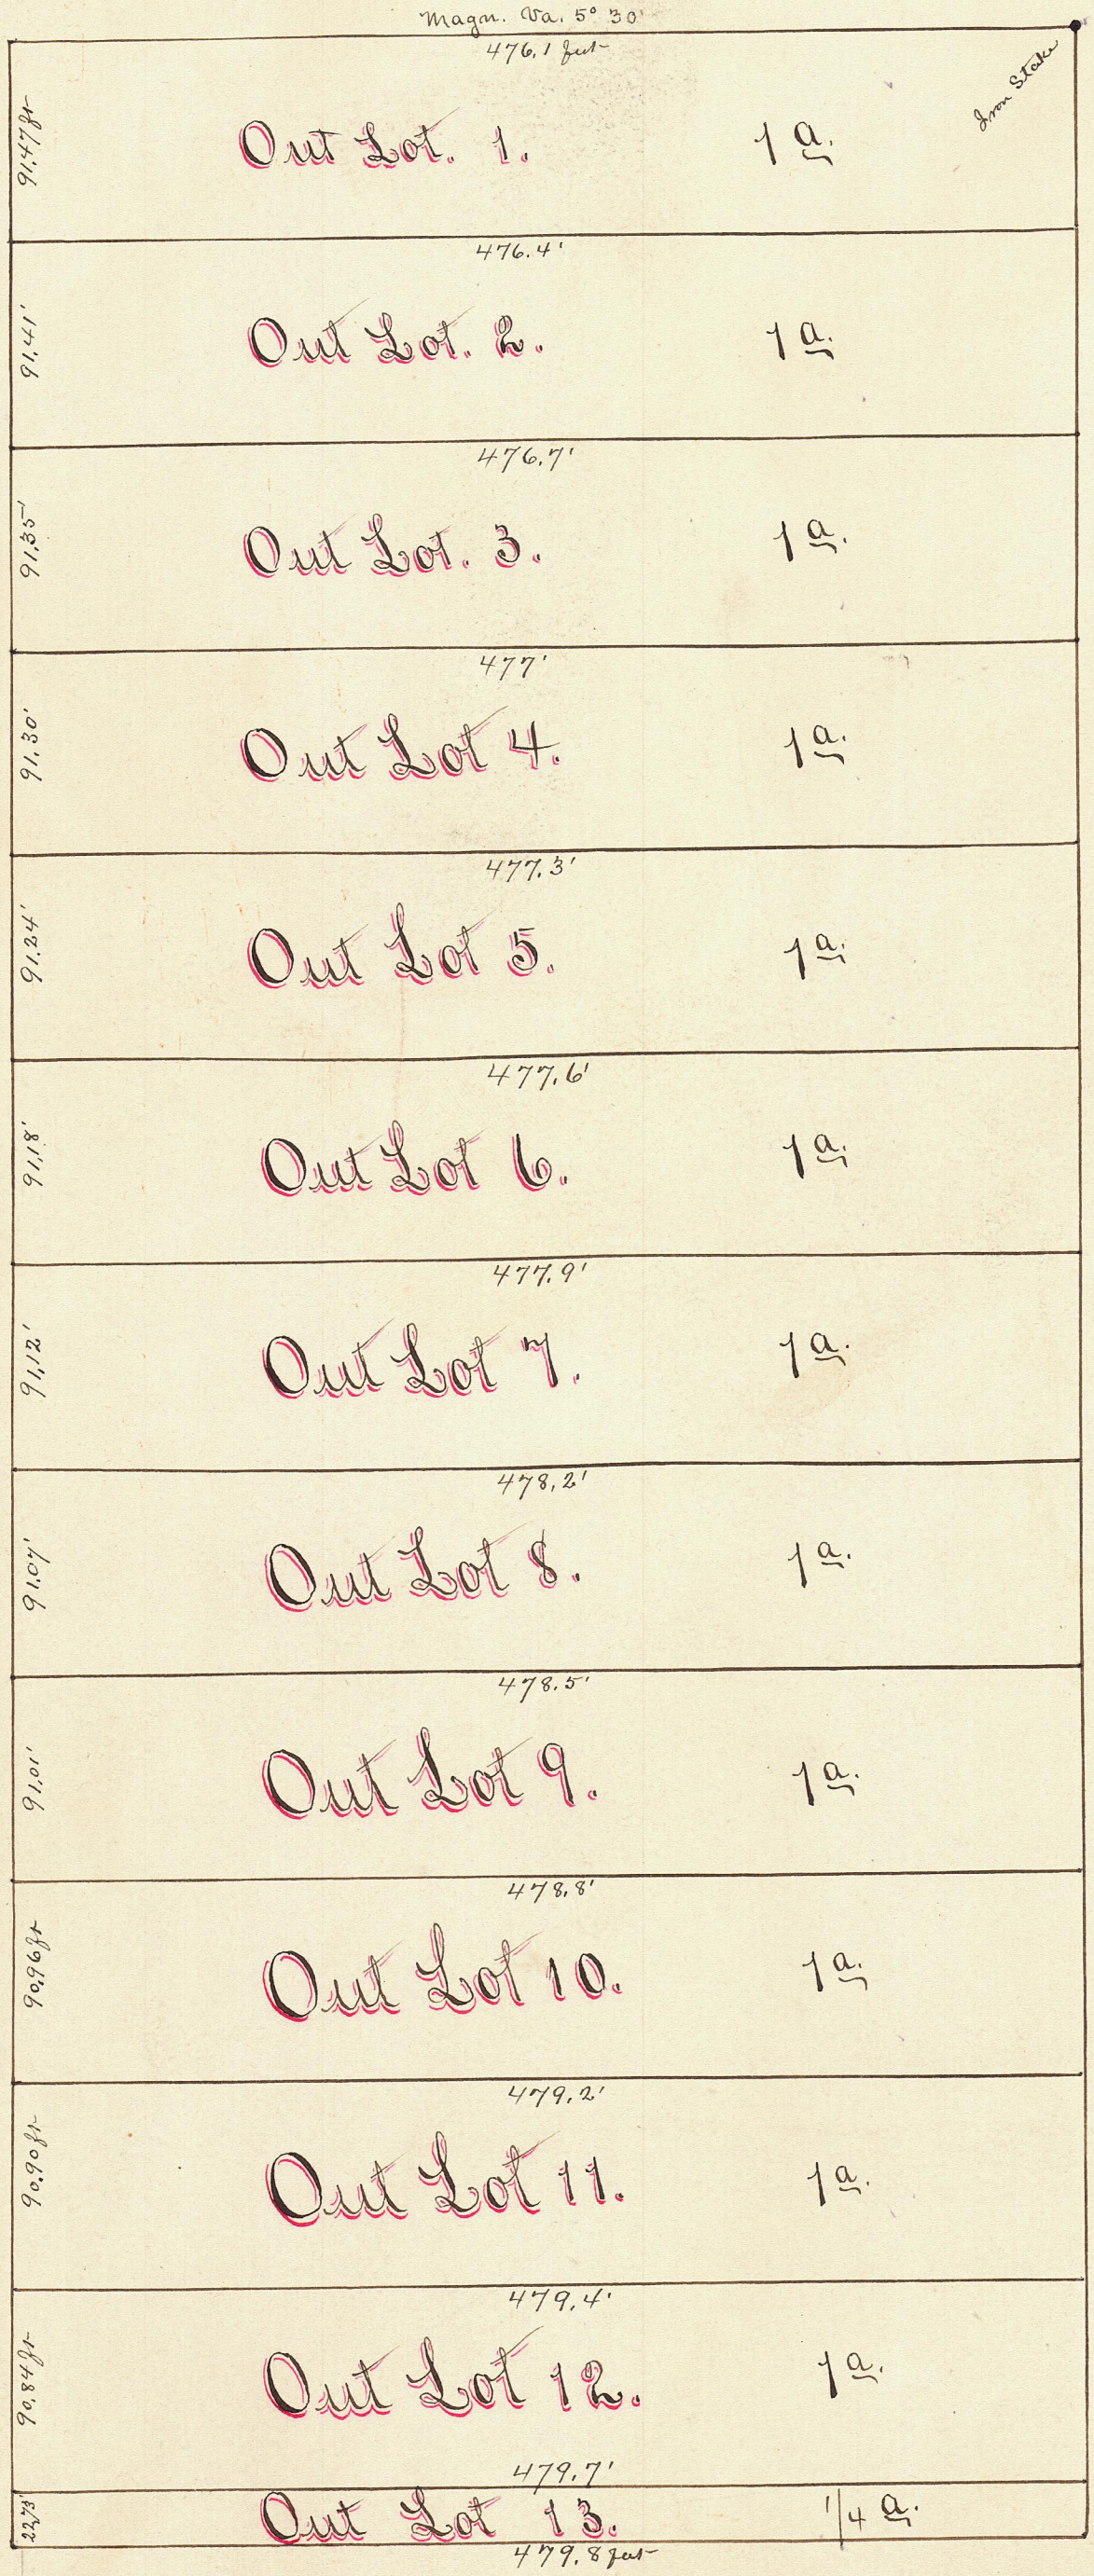

Surveyor's Certificate.

I. M. K. Clausen. Surveyor. do hereby certify that the within plat is a correct representation of Out-Lots No "1" to Thirteen "13" inclusive. Situated in the South West quarter of Section 36. Township 101. Range 18 West of the 5th principal Meridian. as surveyed by me on the 2d day of April A.D. 1897. at the request of W. K. Peterson.

All distances marked on the Plat are in feet and decimal parts of a foot. The N.E. corner of Out-Lot No One "1" is 831/2 feet. west and seven feet north of the N.W. corner of Block No Seven "7" of the Village of Loyle as the same is platted and recorded. and I have caused to be set an iron stake at the N.E. corner of said Out Lot No One "1" from which future surveys may be made.

M. K. Clausen.
Surveyor.

Taxes prior to the year 1896 paid and transfer entered this 23d day of April 1897

R. L. Johnson.
County Auditor.

I. hereby Certify that taxes for the year 1896 on the lands described within are paid.

G. Dubach.
County Treasurer.
by S. S. P.

23681

Filed for Record April 23d 1897 at 3 P.M.

E. Hood.
Register of Deeds.