
PLAT
OF
GRAND VIEW MEMORIAL GARDENS

LOCATED IN THE S.E. 1/4 OF THE S.E. 1/4 OF SECTION 14,
TOWNSHIP 102 NORTH, RANGE 18 WEST, MOWER COUNTY,
MINNESOTA.

SCALE – 1"=50' OCTOBER 20, 1949

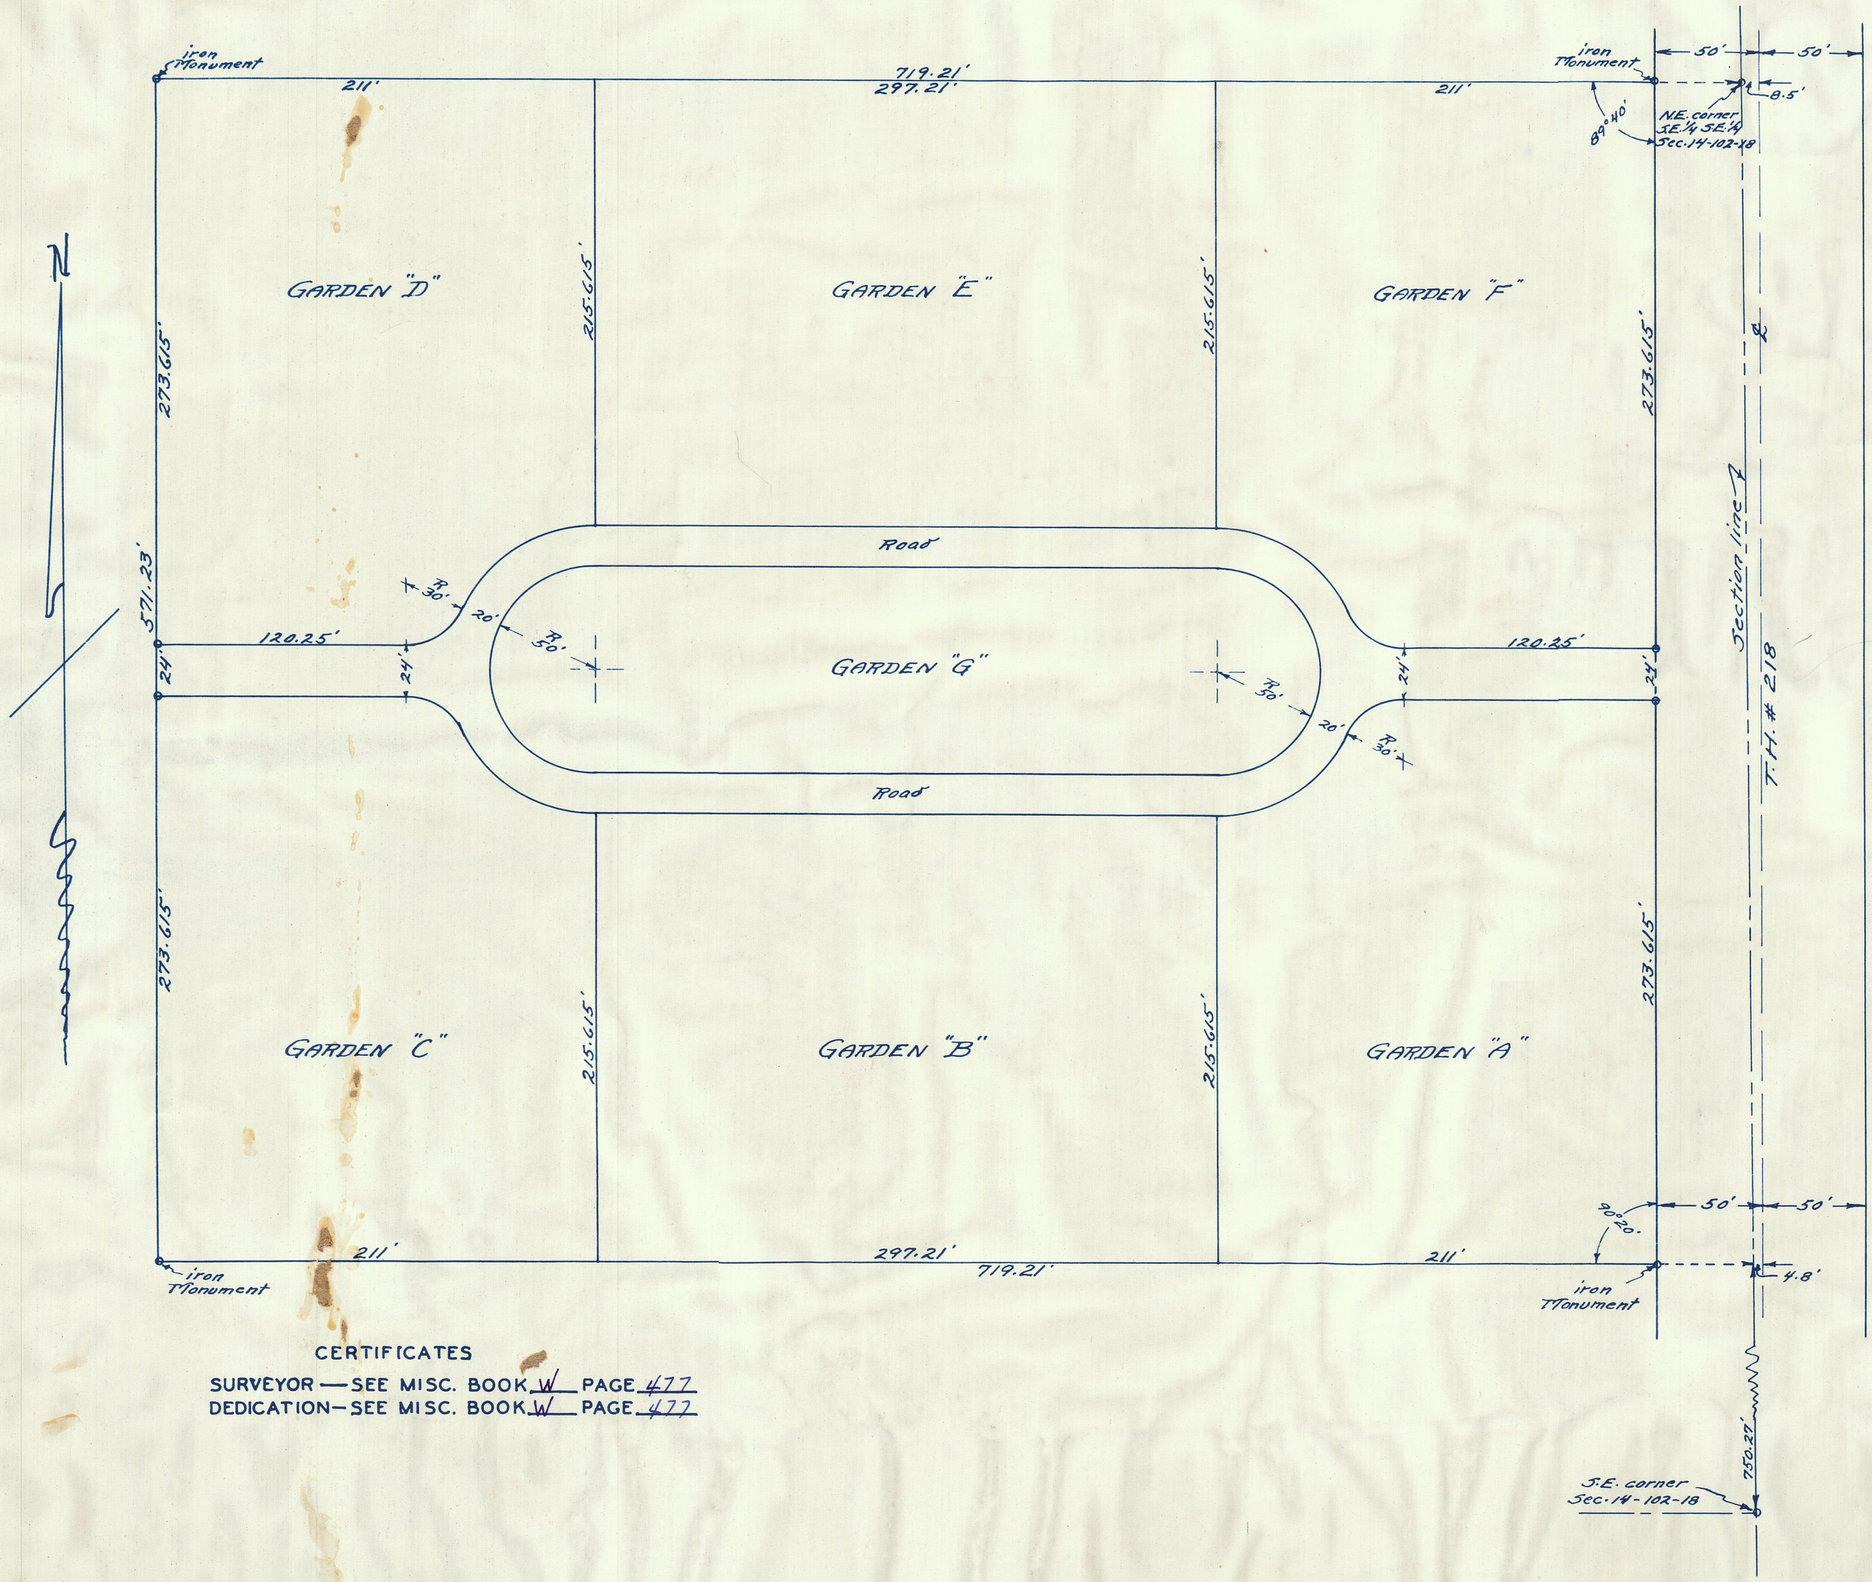

CERTIFICATES

SURVEYOR — SEE MISC. BOOK W PAGE 477
DEDICATION — SEE MISC. BOOK W PAGE 477

191670

Office of Register of Deeds } SS.
Mower County, Minnesota }

I hereby certify that the within instrument was filed for record on the 1 day of Nov A.D. 1949 at 4 o'clock P M. and duly recorded in Book 7 of Plats on page

Paul M. Engum
Register of Deeds
By L.V. Franklin, Deputy

Taxes paid and transfer entered this 1 day of Nov 1949

P.M. Hubbard
County Auditor

I hereby certify that taxes for the year 1948 on the lands described within are paid.

C.C. Jury.
County Treasurer

I hereby certify that this survey, plan, or report was prepared by me or under my direct supervision and that I am a duly Registered Land Surveyor under the laws of the State of Minnesota.

L.K. Edison

Date Oct 20-1949 Reg. No. 4432