
Plat of
Northeast Quarter of Section No. 28.
Township 102 North of Range 18 West.
Mower County Minnesota.

No 69950.

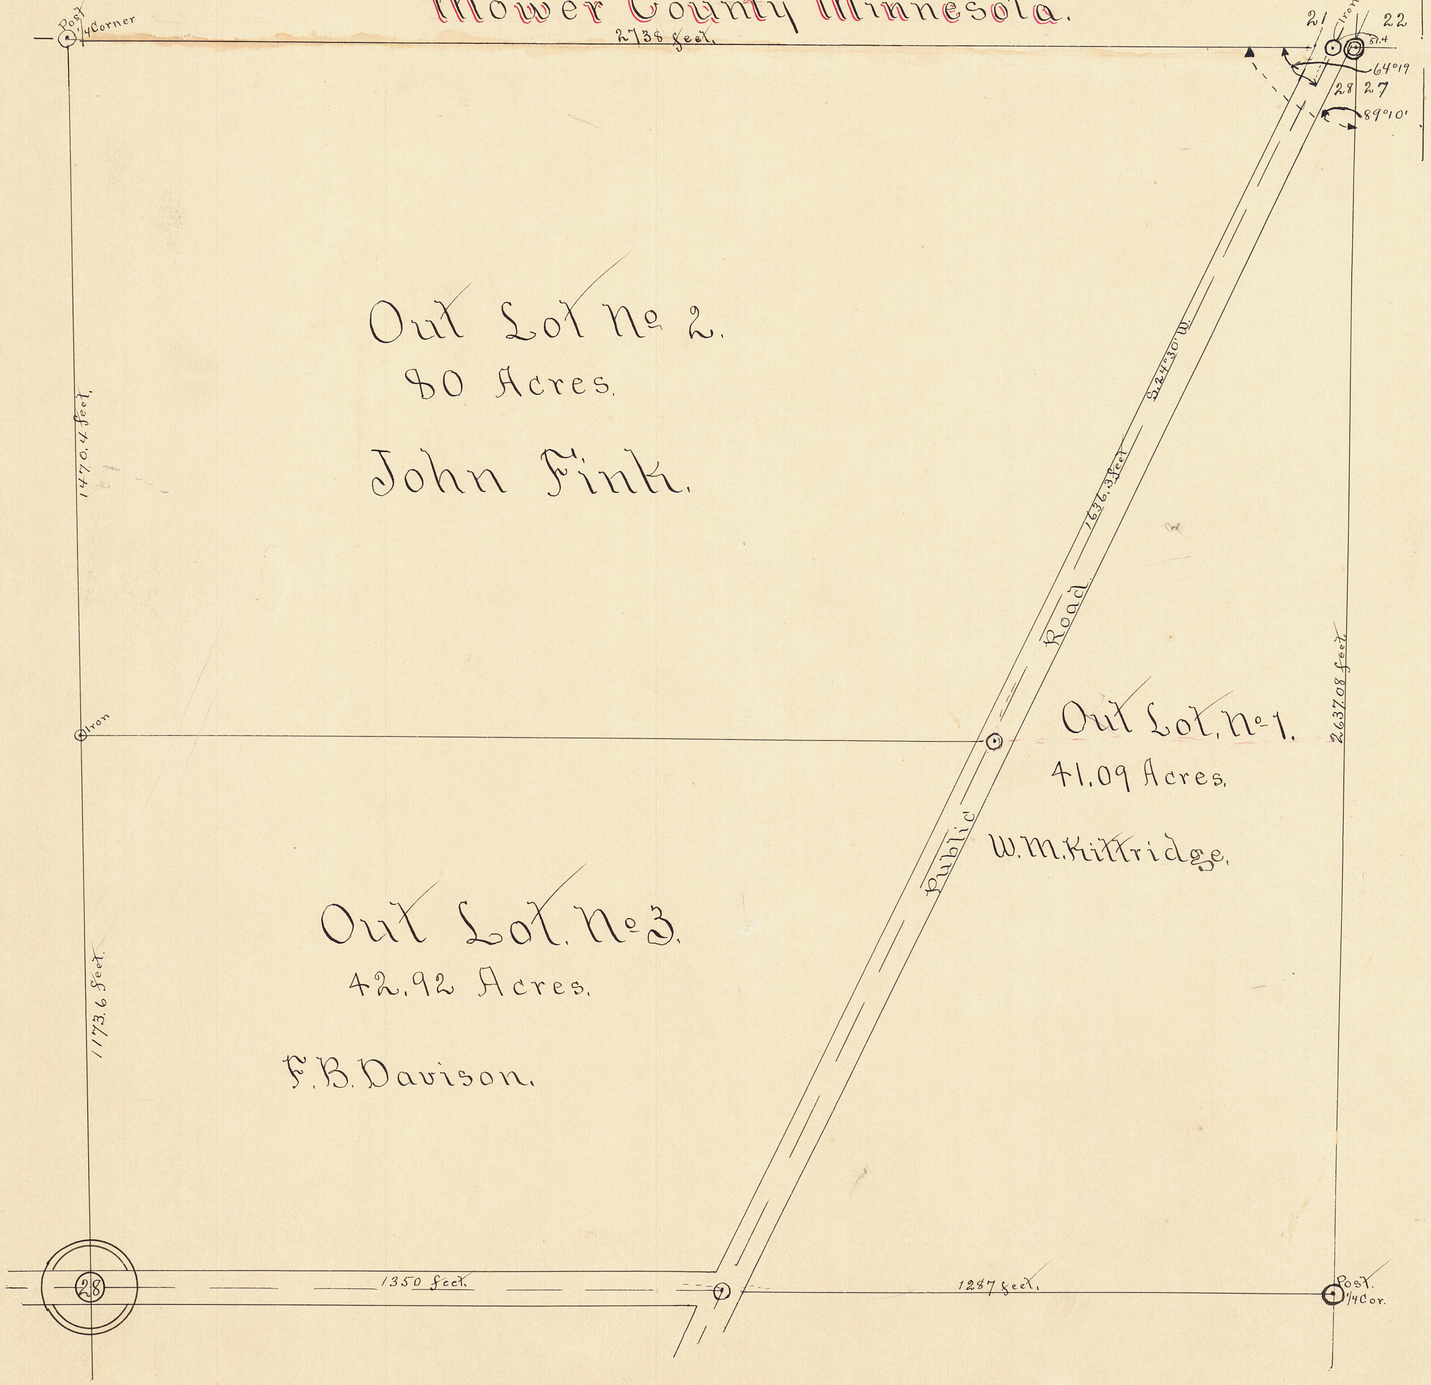

Surveyors Certificate.

I, the undersigned, County Surveyor in and for the County of Freeborn, State of Minnesota, do hereby certify that at the request of F.B. Davison I made a Survey of land Sold by said F.B. Davison to John Fink, located in the Northeast Quarter of Section 28, Township 102 North of Range 18 West of the 5th P.M. County of Mower, State of Minnesota, That the annexed is a true and correct representation of the Survey made by me on May 5th A.D. 1916. That I have placed permanent Monuments from which future Surveys may be made. All distances are in feet and decimals thereof.

Dated at Albert Lea, Minnesota this 5th day of May A.D. 1916.

R.S. Lindgren.
County Surveyor in and for the
County of Freeborn, State of Minnesota.

State of Minnesota
County of Mower,

I, the undersigned County Auditor in and for the County of Mower State of Minnesota, do hereby certify that I have examined the records of the above platted land, and that I find no delinquent tax against same.

Witness my hand and seal this 24th day of May A.D. 1916.

O.J. Simmons.
County Auditor in and for
Mower County, Minnesota.

State of Minnesota
County of Mower.

I, the undersigned County Treasurer in and for the County of Mower, State of Minnesota, do hereby certify that the taxes on the above platted land for the year 1915 are paid in full.

C.A. Smith, County Treasurer,
in and for Mower County, Minnesota.

State of Minnesota
County of Mower.

I, the undersigned Register of Deeds in and for the County of Mower, State of Minnesota, do hereby certify that the above plat was filed in my Office for record this 24th day of May A.D. 1916.

Wood
Register of Deeds in and for Mower County, Minnesota.