
TWO RIVERS

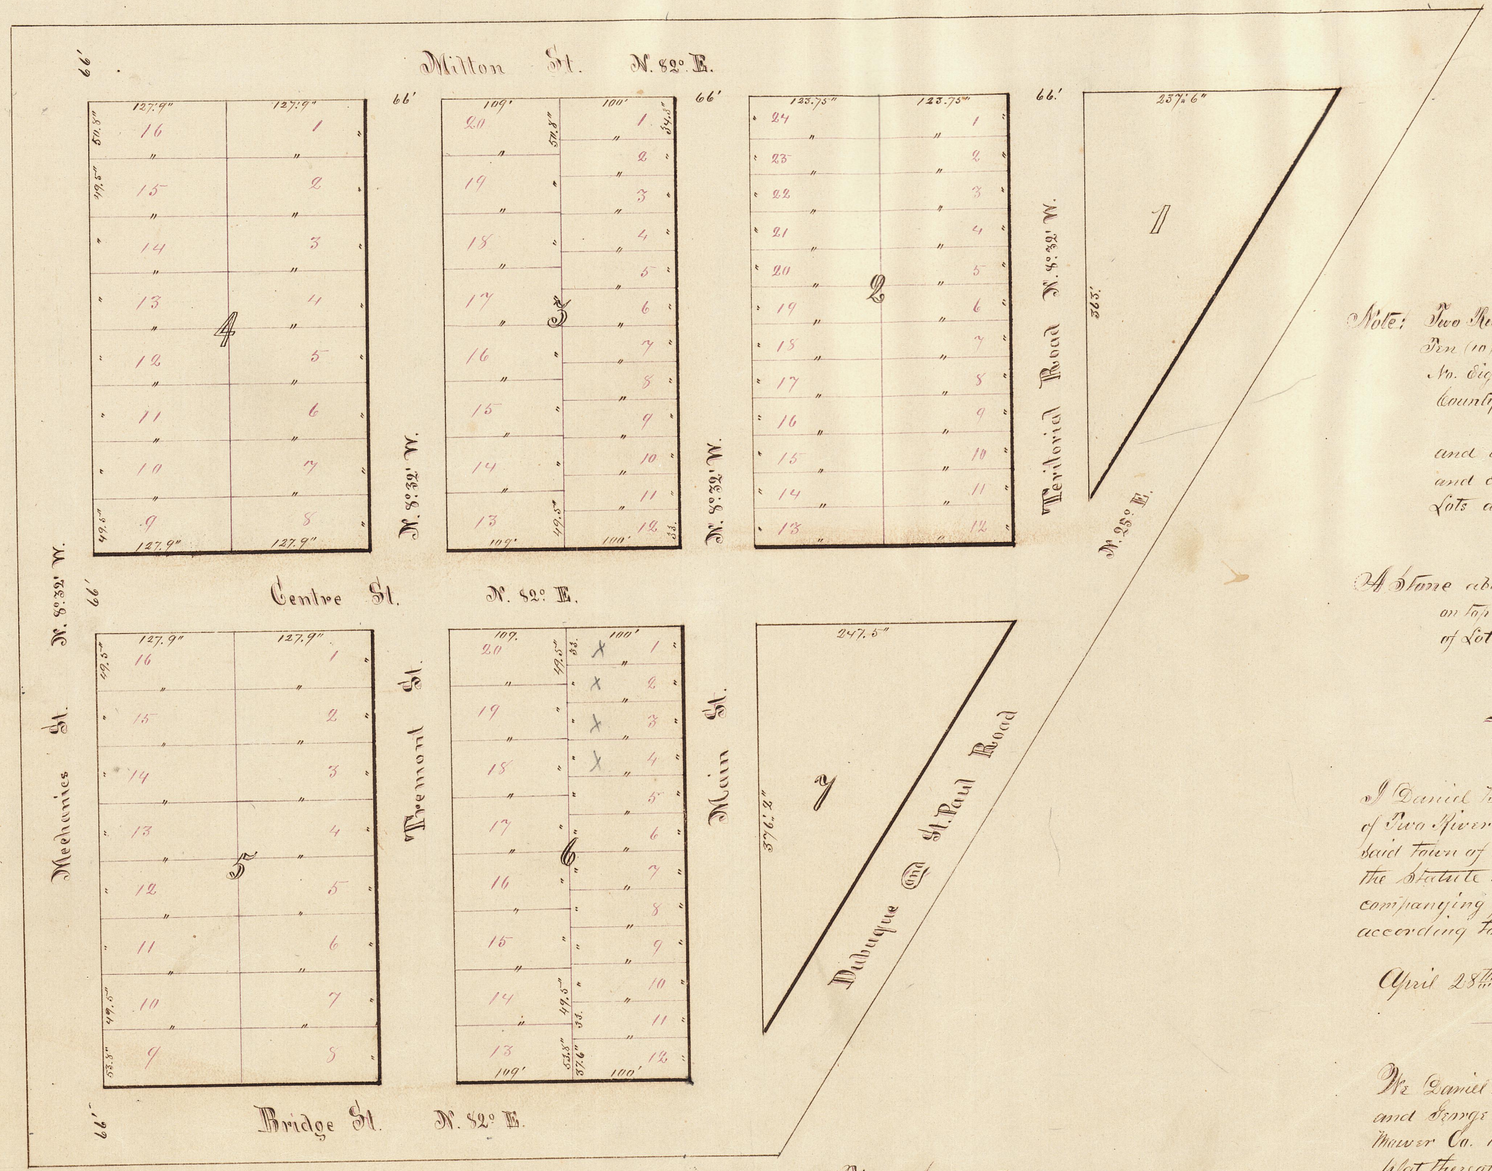

Note: Two Rivers is situated in the South ~~East~~ West quarter of Section No. Ten (10) in Township One Hundred and two (102) North of Range No. Eighteen (18) West of the Fifth principle Meridian. Mower County, Minnesota Territory — All distances are expressed in feet and tenths of a foot — Names, Widths, Courses, Boundaries and extent of Streets and precise lengths and widths of Lots are designated on plat —

A Stone about 17 inches in length and about 5 inches by 3 inches on top is planted and fixed in the ground at the South East Corner of Lot No. Twelve (12) in Block No. Six (6). —

— Scale 100 feet to the inch —

I Daniel B. Johnson Jr. do hereby certify that I am the surveyor of Two Rivers in the Co. of Mower and Territory of Minnesota, that said Town of Two Rivers is surveyed and laid out according to the Statute in such case made and provided, and that the accompanying plat (with note) is a correct plat of said Town as according to actual survey made by me —

Daniel B. Johnson Jr.
Surveyor.

April 28th A. D. 1857

We Daniel B. Johnson Jr. Surveyor as aforesaid, and Robert Chadis and George B. Hayes Sole proprietors of the Town of Two Rivers Mower Co. M. T. do hereby severally acknowledge the accompanying plat thereof

Daniel B. Johnson Jr. Surv.
Robert Chadis } Proprietors
George B. Hayes }

Filed, June 11th A. D. 1857.