

OFFICIAL

WBAN SUBDIVISION


IN E1/2 NE1/4 SECTION 15–T102N–R18W
MOWER COUNTY, MINNESOTA

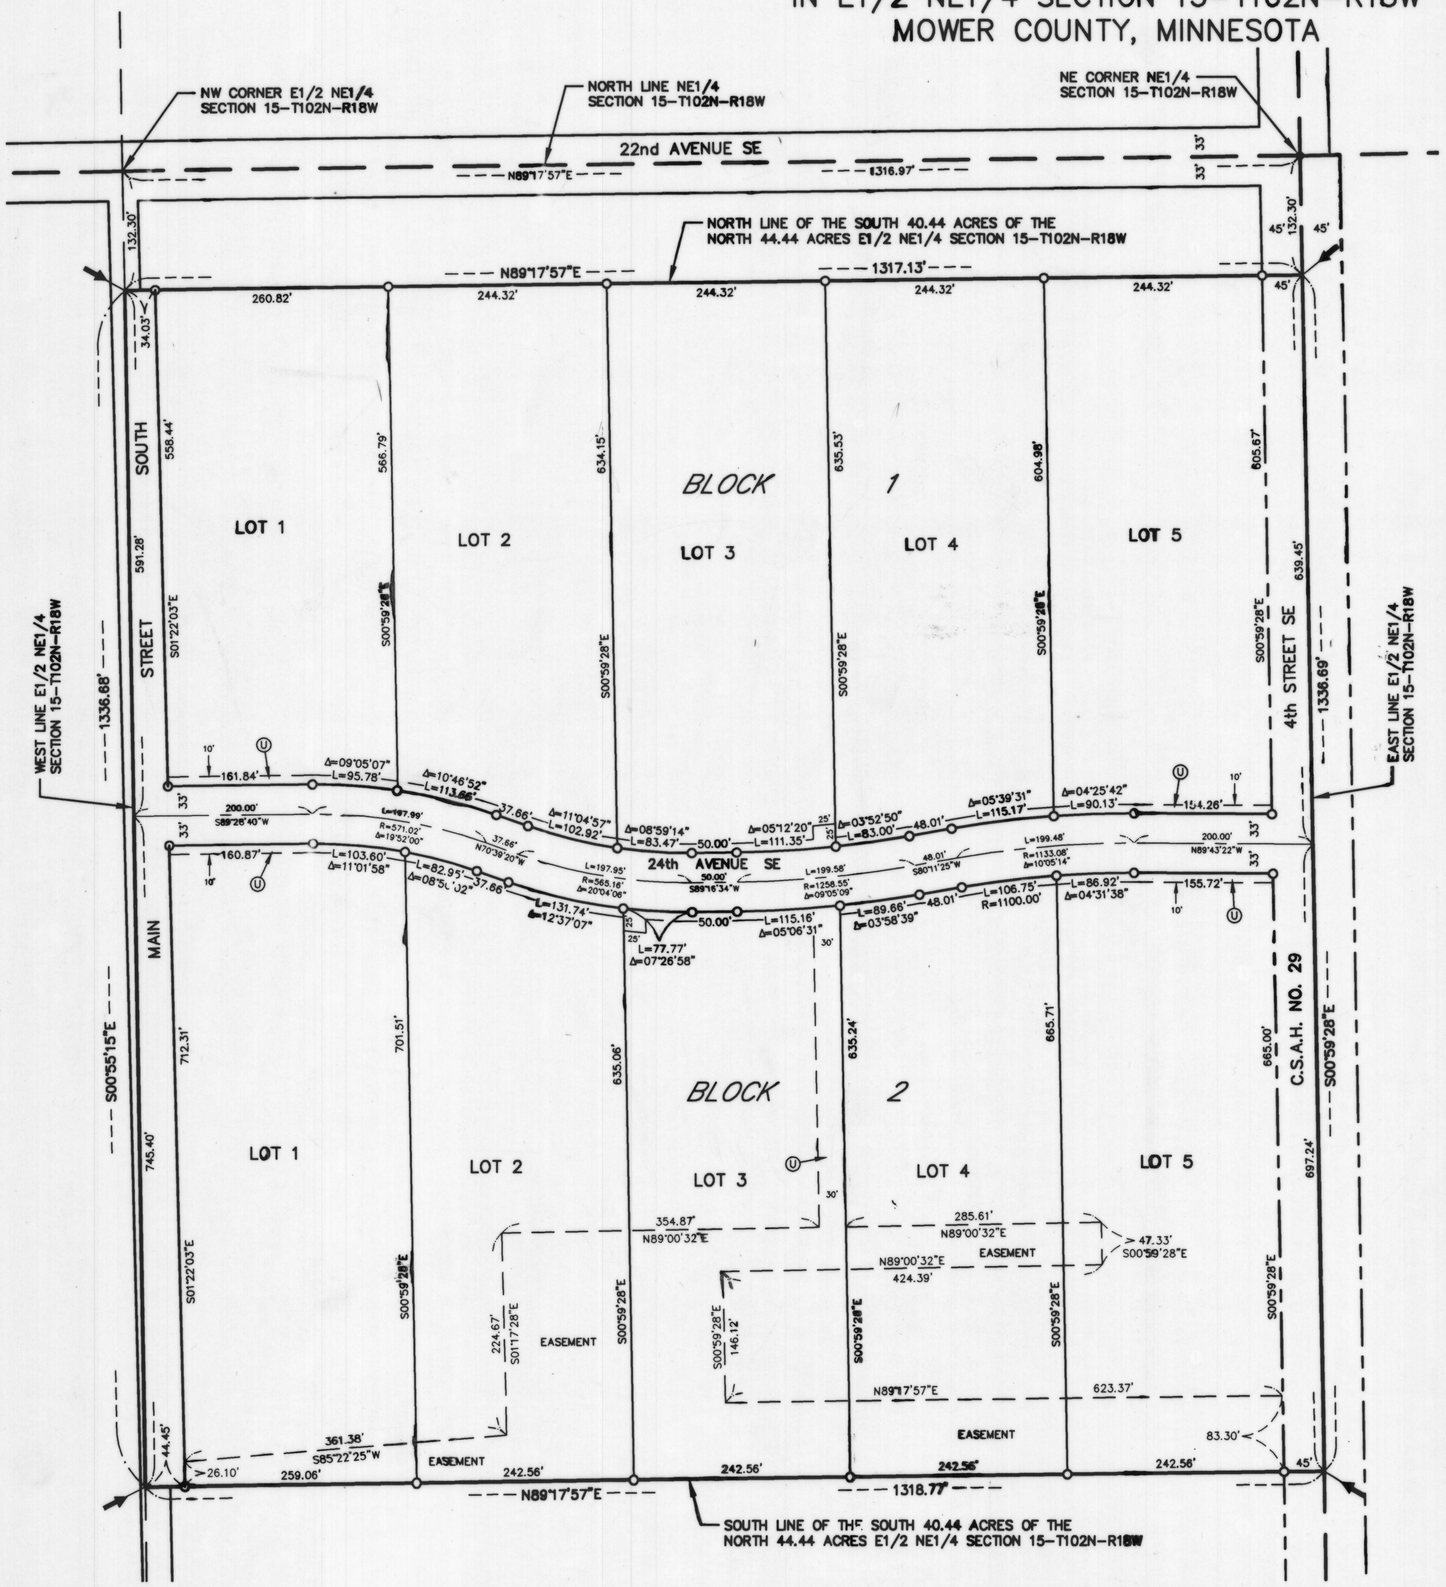

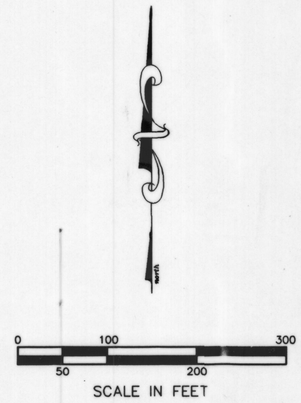

INDEX MAP

Scale: 1"=2000'

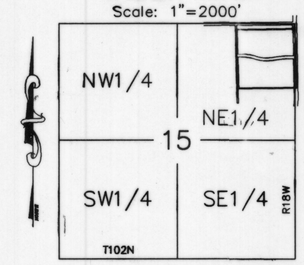

PLATTED AREA = 40.44 ACRES±

LEGEND

- ○ = 5/8ø X 16" iron stake monument (capped LS13807)–Placed
- ● = Iron stake monument – Found
- ◄ = Subdivision Plat Corner
- Ⓤ = Utility Easement
- ⌞ = 90°00'00"

BASIS OF BEARING SYSTEM :

ALL BEARINGS ARE BASED UPON THE BEARING OF THE EAST LINE OF THE NE1/4 SECTION 15–T102N–R18W WHICH IS ASSUMED TO BE SOUTH 00°59'28" EAST.

JONES, HAUGH & SMITH INC
CONSULTING ENGINEERS & LAND SURVEYORS
515 SOUTH WASHINGTON AVENUE
ALBERT LEA, MINNESOTA 56007

AUGUST 2005
DRAWN BY ANDY MCGOWAN
04–649FP.DWG