

OFFICIAL PLAT


CEDAR RIDGE

IN OUTLOT 9, PLAT OF OUTLOTS IN THE WEST 1/2 SECTION 23, TOWNSHIP 103 NORTH, RANGE 18 WEST
TOWNSHIP OF LANSING COUNTY OF MOWER STATE OF MINNESOTA

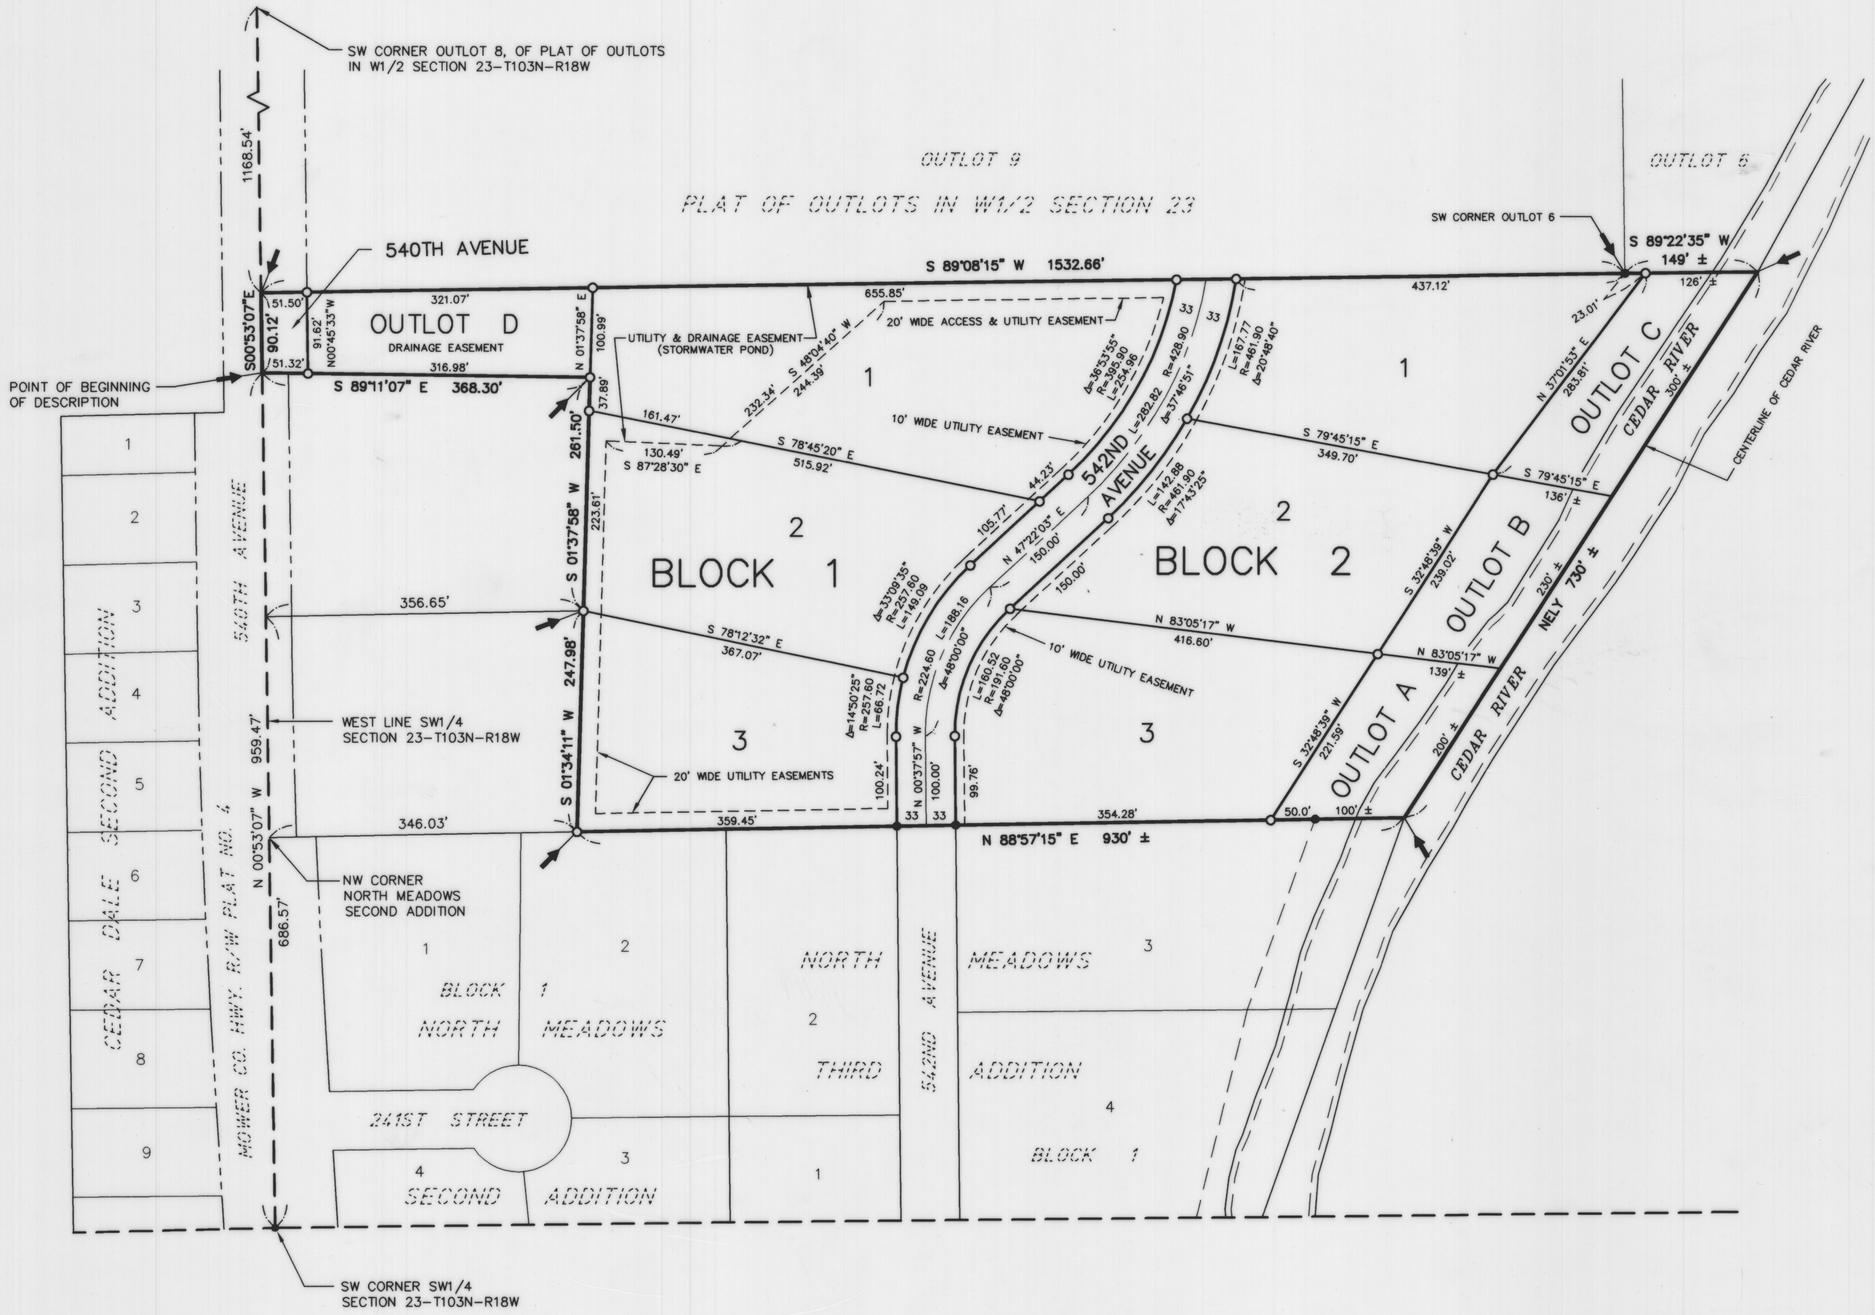

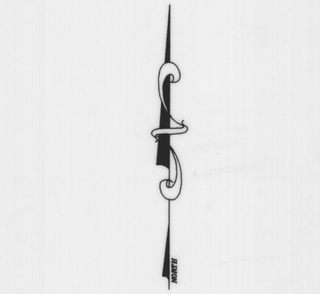

INDEX MAP

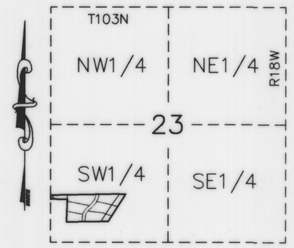

PLATTED AREA = 16.44 ACRES ±

LEGEND

- ○ = 5/8" ø x 16" iron stake monument (capped LS 13807) – Placed
- ● = Iron stake monument – Found
- ⟵ = Subdivision Plat Corner

BASIS OF BEARING SYSTEM :

ALL BEARINGS ARE BASED UPON THE BEARING OF THE WEST LINE OF SW1/4 SECTION 23–T103N–R18W, WHICH IS ASSUMED TO BE NORTH 00°53'07" WEST.

JONES, HAUGH & SMITH INC
CONSULTING ENGINEERS & LAND SURVEYORS
515 SOUTH WASHINGTON AVENUE
ALBERT LEA, MINNESOTA 56007

AUGUST 2004

DRAWN BY GENE BUHR