
PLEASANT VIEW ADDITION

IN THE

S½ SW¼ AND THE W½ S.E.¼ OF Sec. 11, T. 103 R. 18 W.

COUNTY OF MOWER STATE OF MINN.

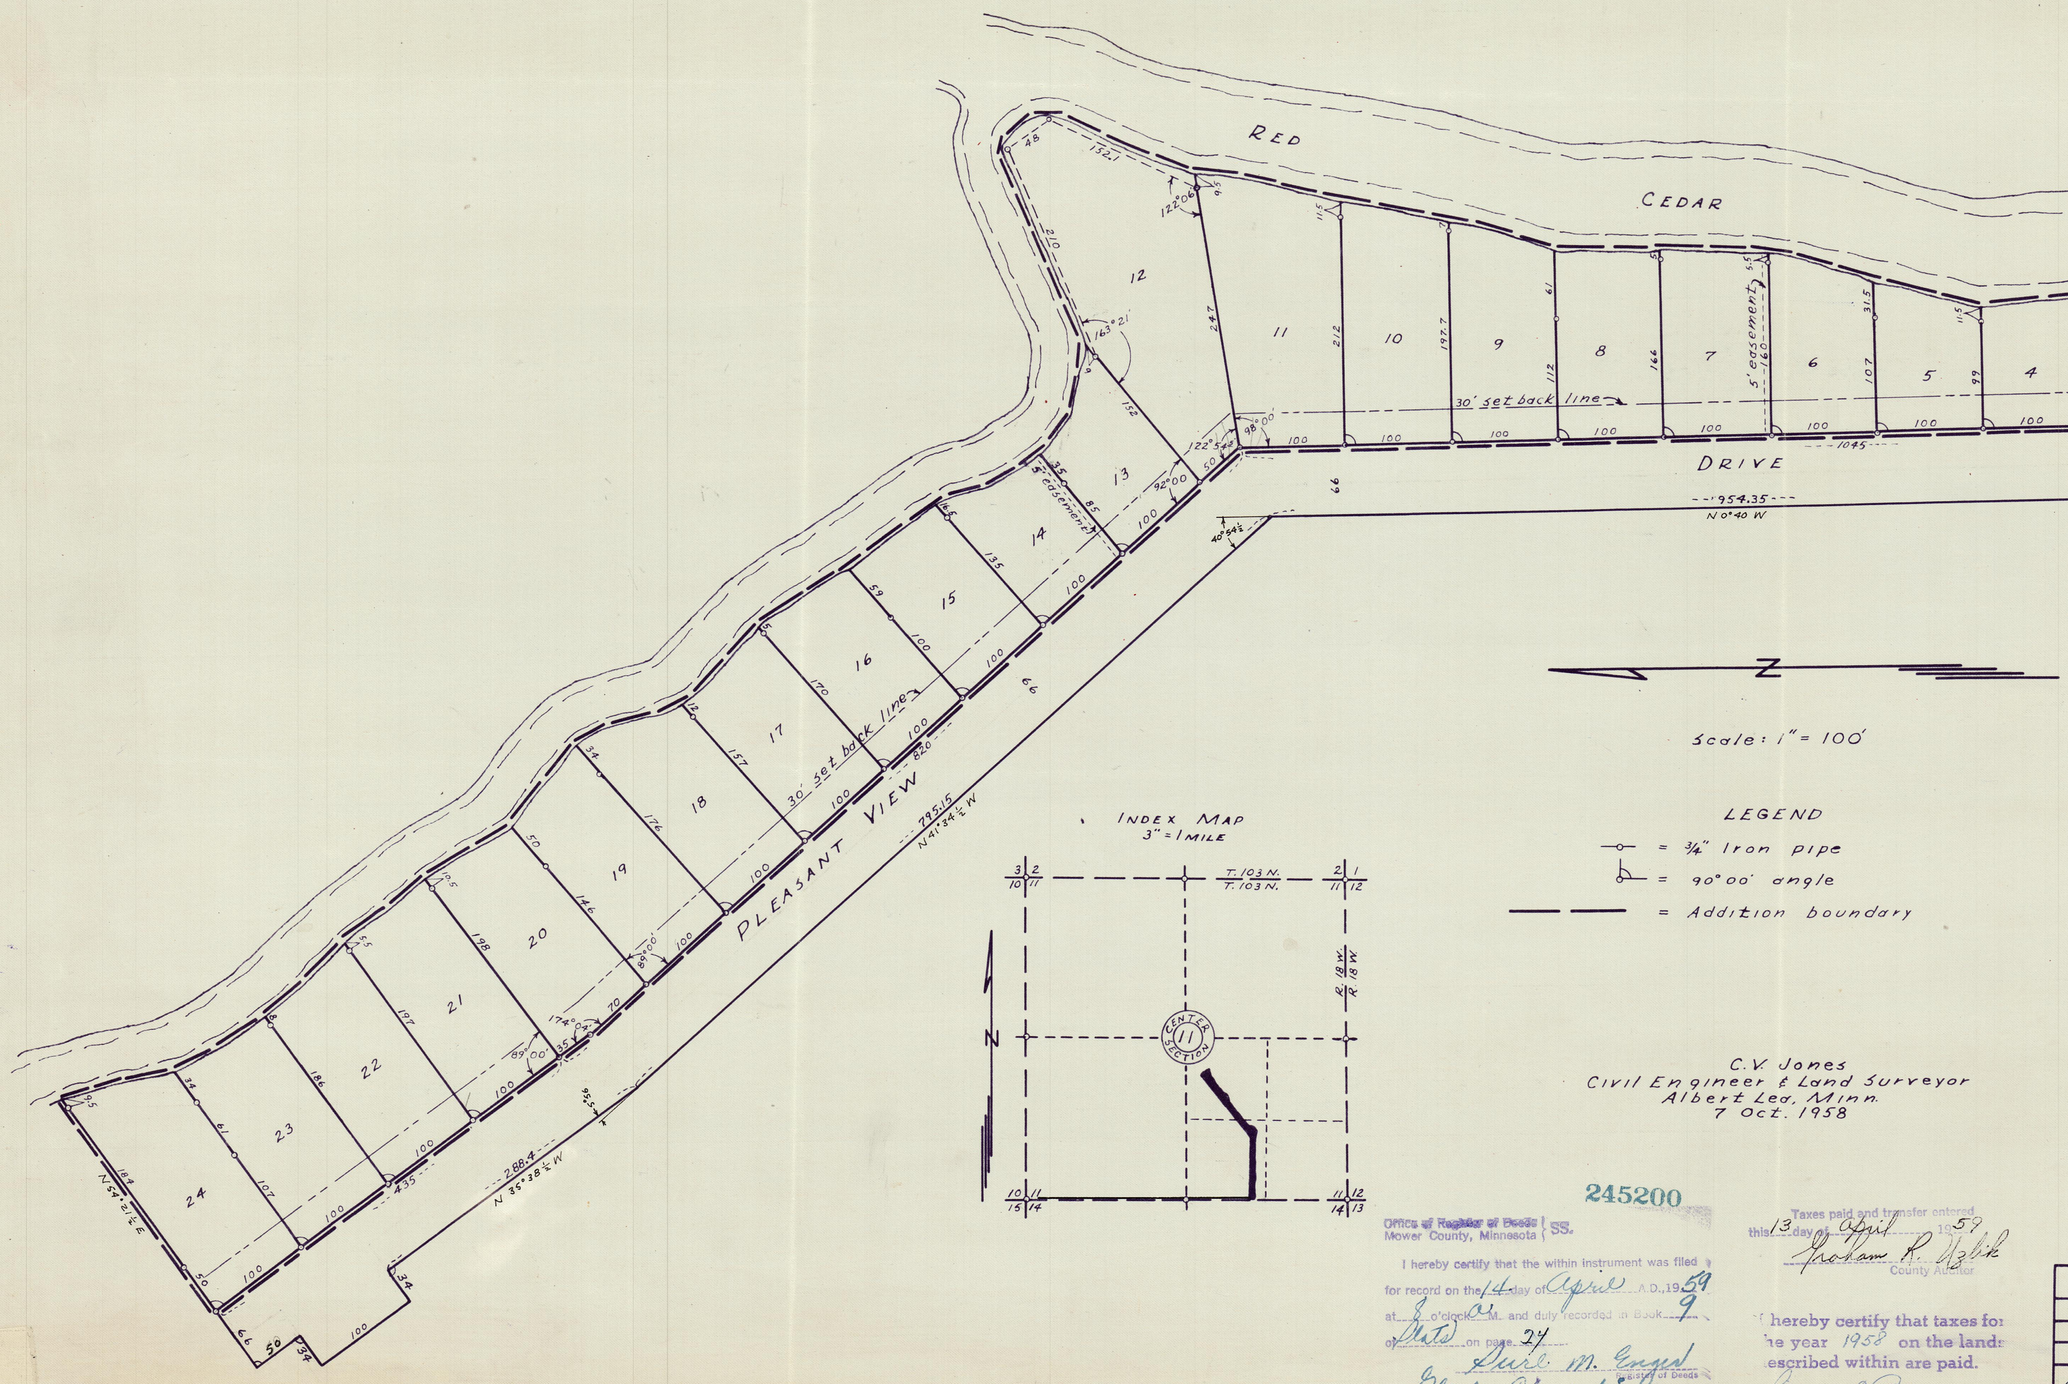

INDEX MAP
3" = 1 MILE

Scale: 1" = 100'

LEGEND

- ○ = ¾" iron pipe
- ⌐ = 90° 00' angle
- — — = Addition boundary

C. V. Jones
Civil Engineer & Land Surveyor
Albert Lea, Minn.
7 Oct. 1958

245200

Office of Register of Deeds } SS.
Mower County, Minnesota }

I hereby certify that the within instrument was filed for record on the 14 day of April A.D., 1959 at 2 o'clock P.M. and duly recorded in Book 9 of Plats on page 27

Sara M. Engel
Register of Deeds
By Gladys Chopstad, Deputy

Taxes paid and transfer entered this 13 day of April 1959
Graham R. Hazlik
County Auditor

I hereby certify that taxes for the year 1958 on the lands described within are paid.
Richard W. Peterson
County Treasurer

FILED for RECORD		
CERTIFICATES	BOOK	PAGE
Dedication	12 Misc	1
Surveyor's	12 Misc	1

Registrar of Deeds — 4-14-59 Date

MAP NO.