
PLAT OF THE RAMBLER ADDITION

OF OUTLOTS IN THE NE 1/4 OF NW 1/4 & NW 1/4 OF NE 1/4 OF SEC. 27. T-103-N, R-18-W.

COUNTY OF MOWER. STATE OF MINNESOTA.

DATE :- JULY 24. 1950 A.D. SCALE :- 1" = 50 FT.

STONE MON. FOUND INPLACE

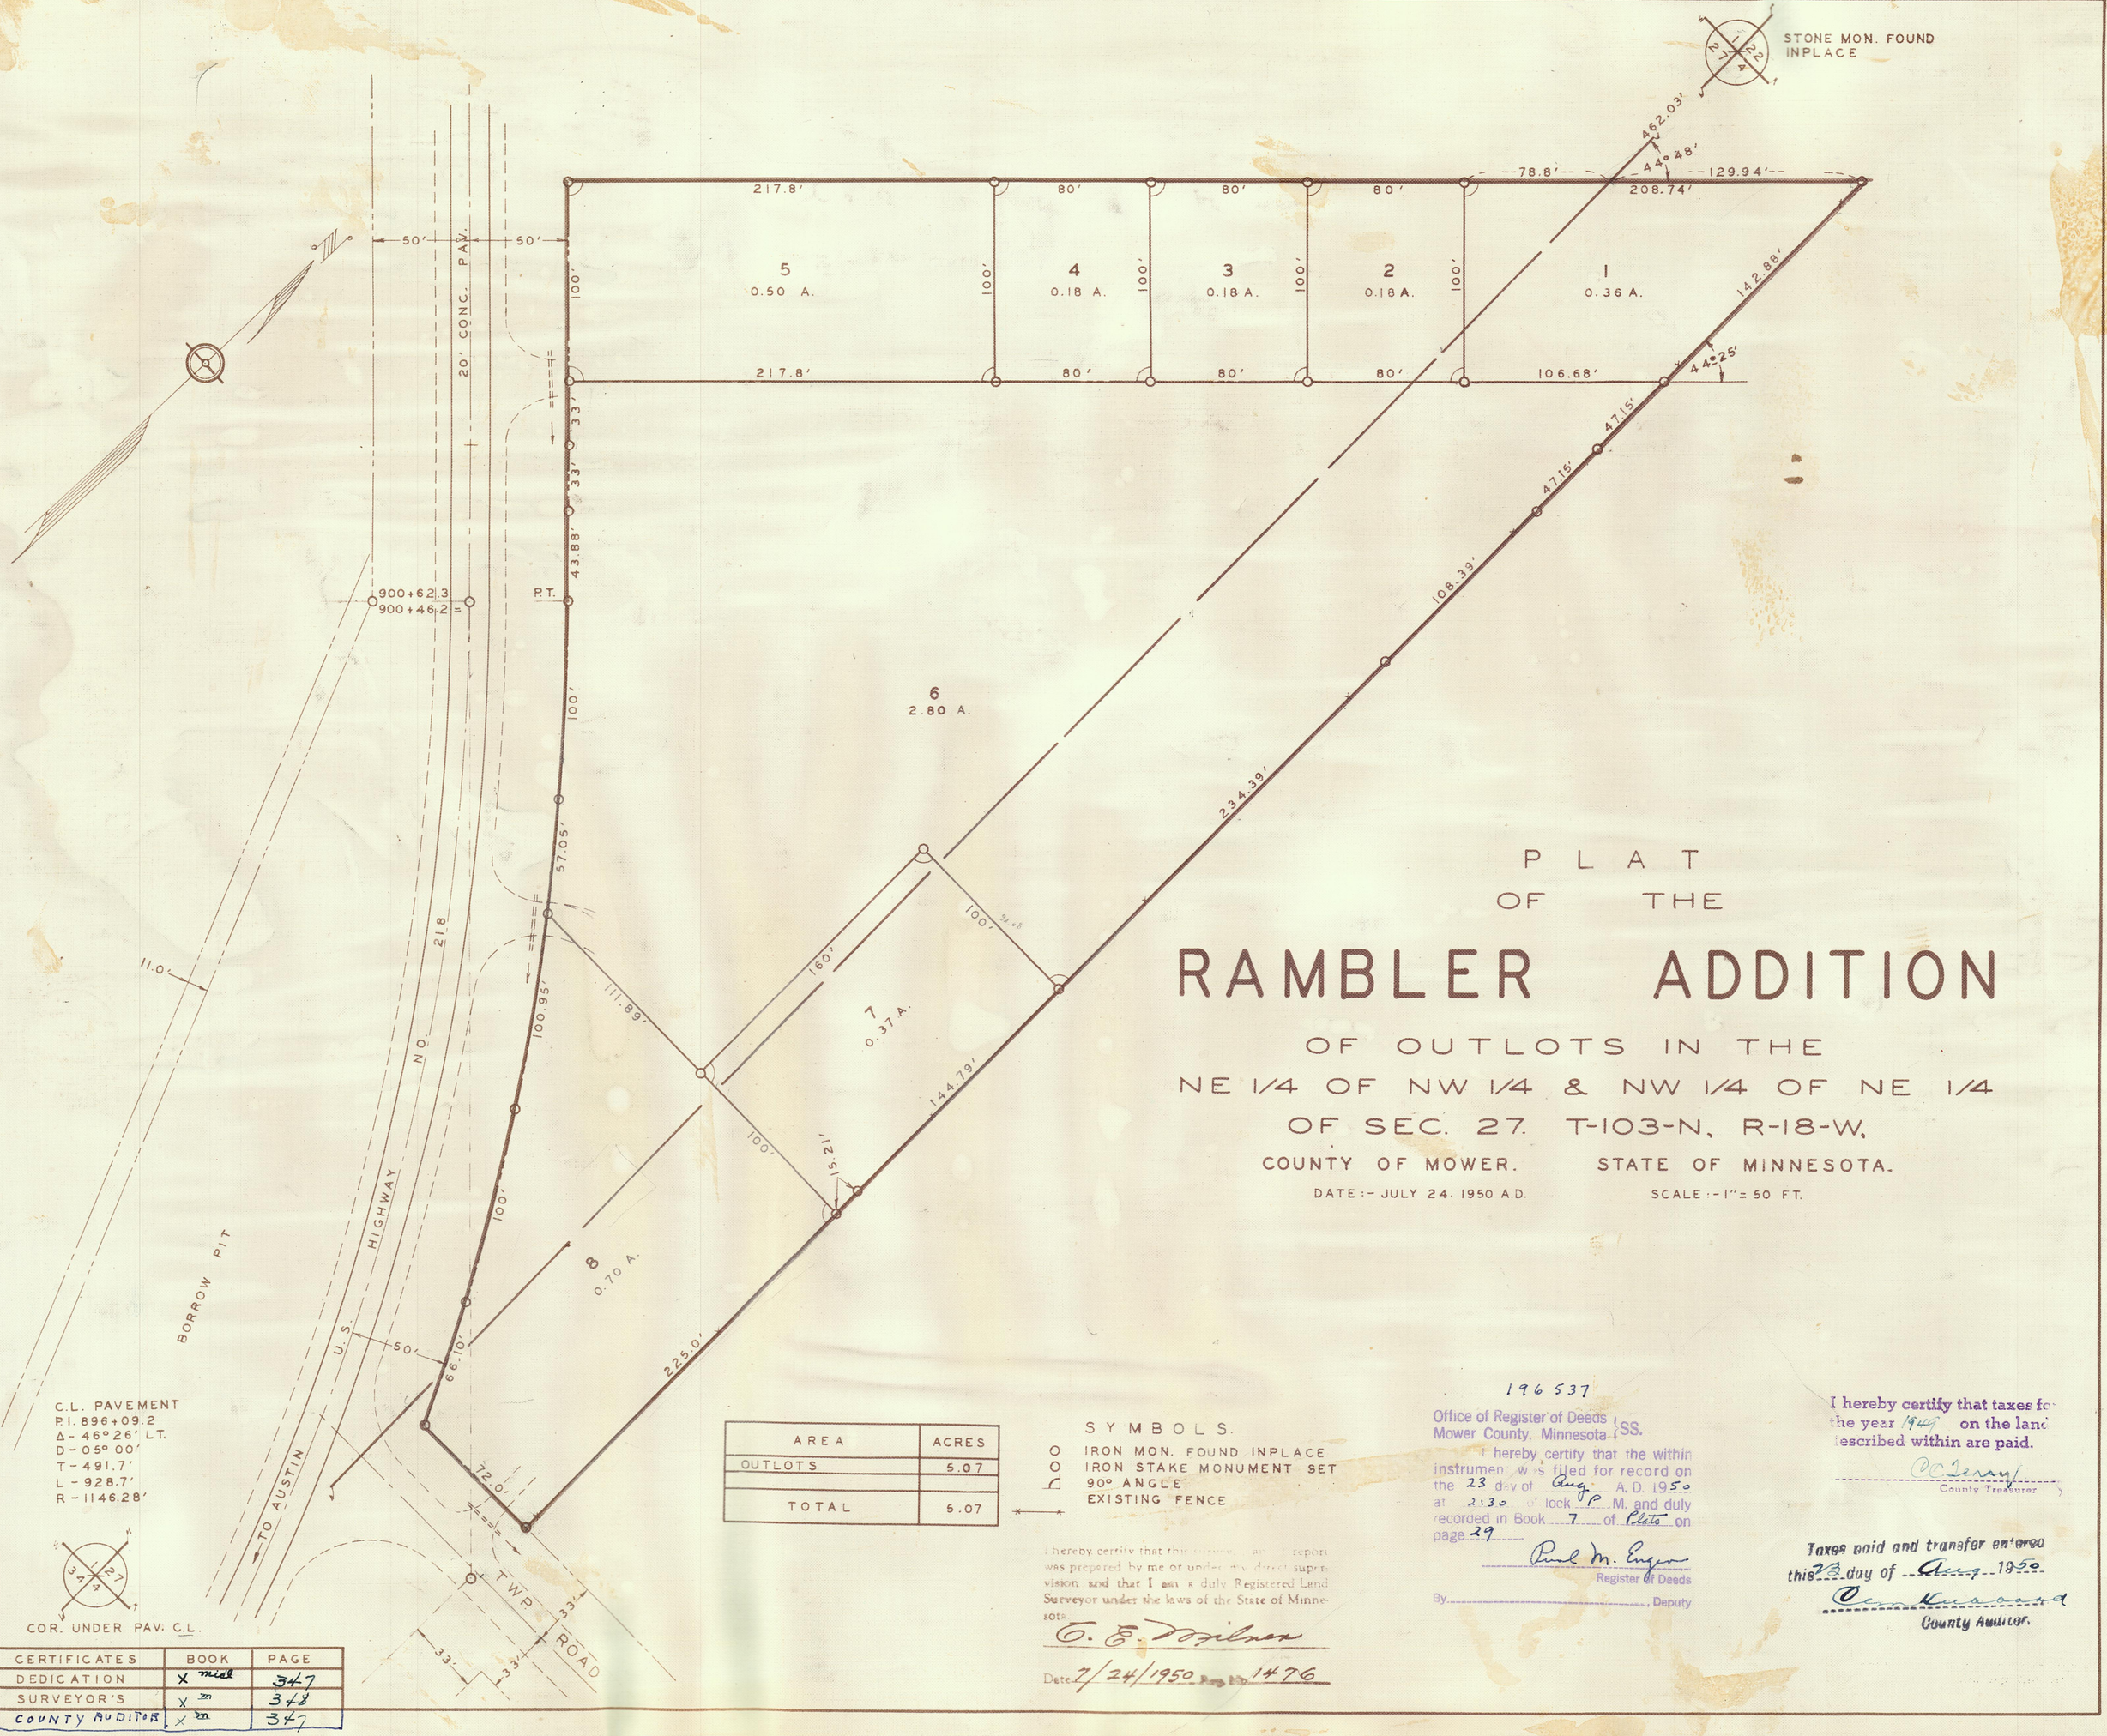

C.L. PAVEMENT
P.I. 896+09.2
Δ - 46° 26' LT.
D - 05° 00'
T - 491.7'
L - 928.7'
R - 1146.28'

COR. UNDER PAV. C.L.

AREA	ACRES
OUTLOTS	5.07
TOTAL	5.07

SYMBOLS.
- O IRON MON. FOUND INPLACE
- O IRON STAKE MONUMENT SET
- ⌐ 90° ANGLE
- ×—×—× EXISTING FENCE

I hereby certify that this survey, plan or report was prepared by me or under my direct supervision and that I am a duly Registered Land Surveyor under the laws of the State of Minnesota.

C. E. Dorlmer

Date 7/24/1950 Reg. No. 1476

196537

Office of Register of Deeds } SS.
Mower County, Minnesota }

I hereby certify that the within instrument was filed for record on the 23 day of Aug. A.D. 1950 at 2:30 o'clock P M. and duly recorded in Book 7 of Plats on page 29

Paul M. Engen
Register of Deeds

By _____, Deputy

I hereby certify that taxes for the year 1949 on the land described within are paid.

O A Seavey
County Treasurer

Taxes paid and transfer entered this 23 day of Aug. 1950

Clem Kuzanek
County Auditor.

CERTIFICATES	BOOK	PAGE
DEDICATION	X mtd	347
SURVEYOR'S	X zn	348
COUNTY AUDITOR	X zn	347