Filed 18th Nov 1873 8 P.M.
Geo W. Robinson
Register of Deeds.

D. & Cameron
is laid out in town
that the same is correct
Judgment
In presence of
E. C. Benton
Geo W Robinson

39

D. & Cameron

RAMSEY
MOWER COUNTY
Minnesota.

State of Minnesota }
Mower County } ss.

Personally appeared before me Geo W Robinson Register of Deeds in and for said County D. & Cameron personally known to me to be the person who executed the foregoing instrument and acknowledged the same to be his free act and deed.


Dated Austin Minn Nov 18th A.D. 1873.

Geo W Robinson
Register of Deeds

Register's seal

"Explanations"

The annexed is a map or plat of the Townsite of Ramsey in the County of Mower and State of Minnesota. Numbers written along lines or across spaces on said map are the lengths of said lines or the widths of said spaces in feet and tenths of feet. The Public Park represented on said plat is a circle with a radius of one hundred and thirty (130) feet having its centre on the middle line of Park Street produced and midway between Rossiter and Mill Streets. The line forming the Eastern boundary of said Townsite was surveyed parallel and two hundred (200) feet perpendicularly distant from the centre line of the main track of the Milwaukee and St. Paul Railroad the magnetic bearing of which is North nineteen degrees and forty-four minutes 19° 44' west. In Block three those lines bounding Lots 21 on the west Lot 22 on the South and west Lot 23 on the North South and west also in Block four all boundary lines of Lots 9, 10, 11, 12 and 13 and the lines bounding on the west Lots 8 and 14 also in Block nine all boundary lines of Lots 12 and 13 and the lines bounding Lot 14 on the North East and west and Lot 11 on the west were surveyed in directions either parallel or perpendicular to the Section lines from the western Boundary of said Townsite the magnetic bearing of which is seven degrees (7°) west all other lines not above mentioned to the contrary were surveyed in directions either parallel perpendicular to the centre line of main track of the Southern Minnesota Railroad magnetic bearing of which is eight degrees and [illegible] minutes 68° [illegible] west.

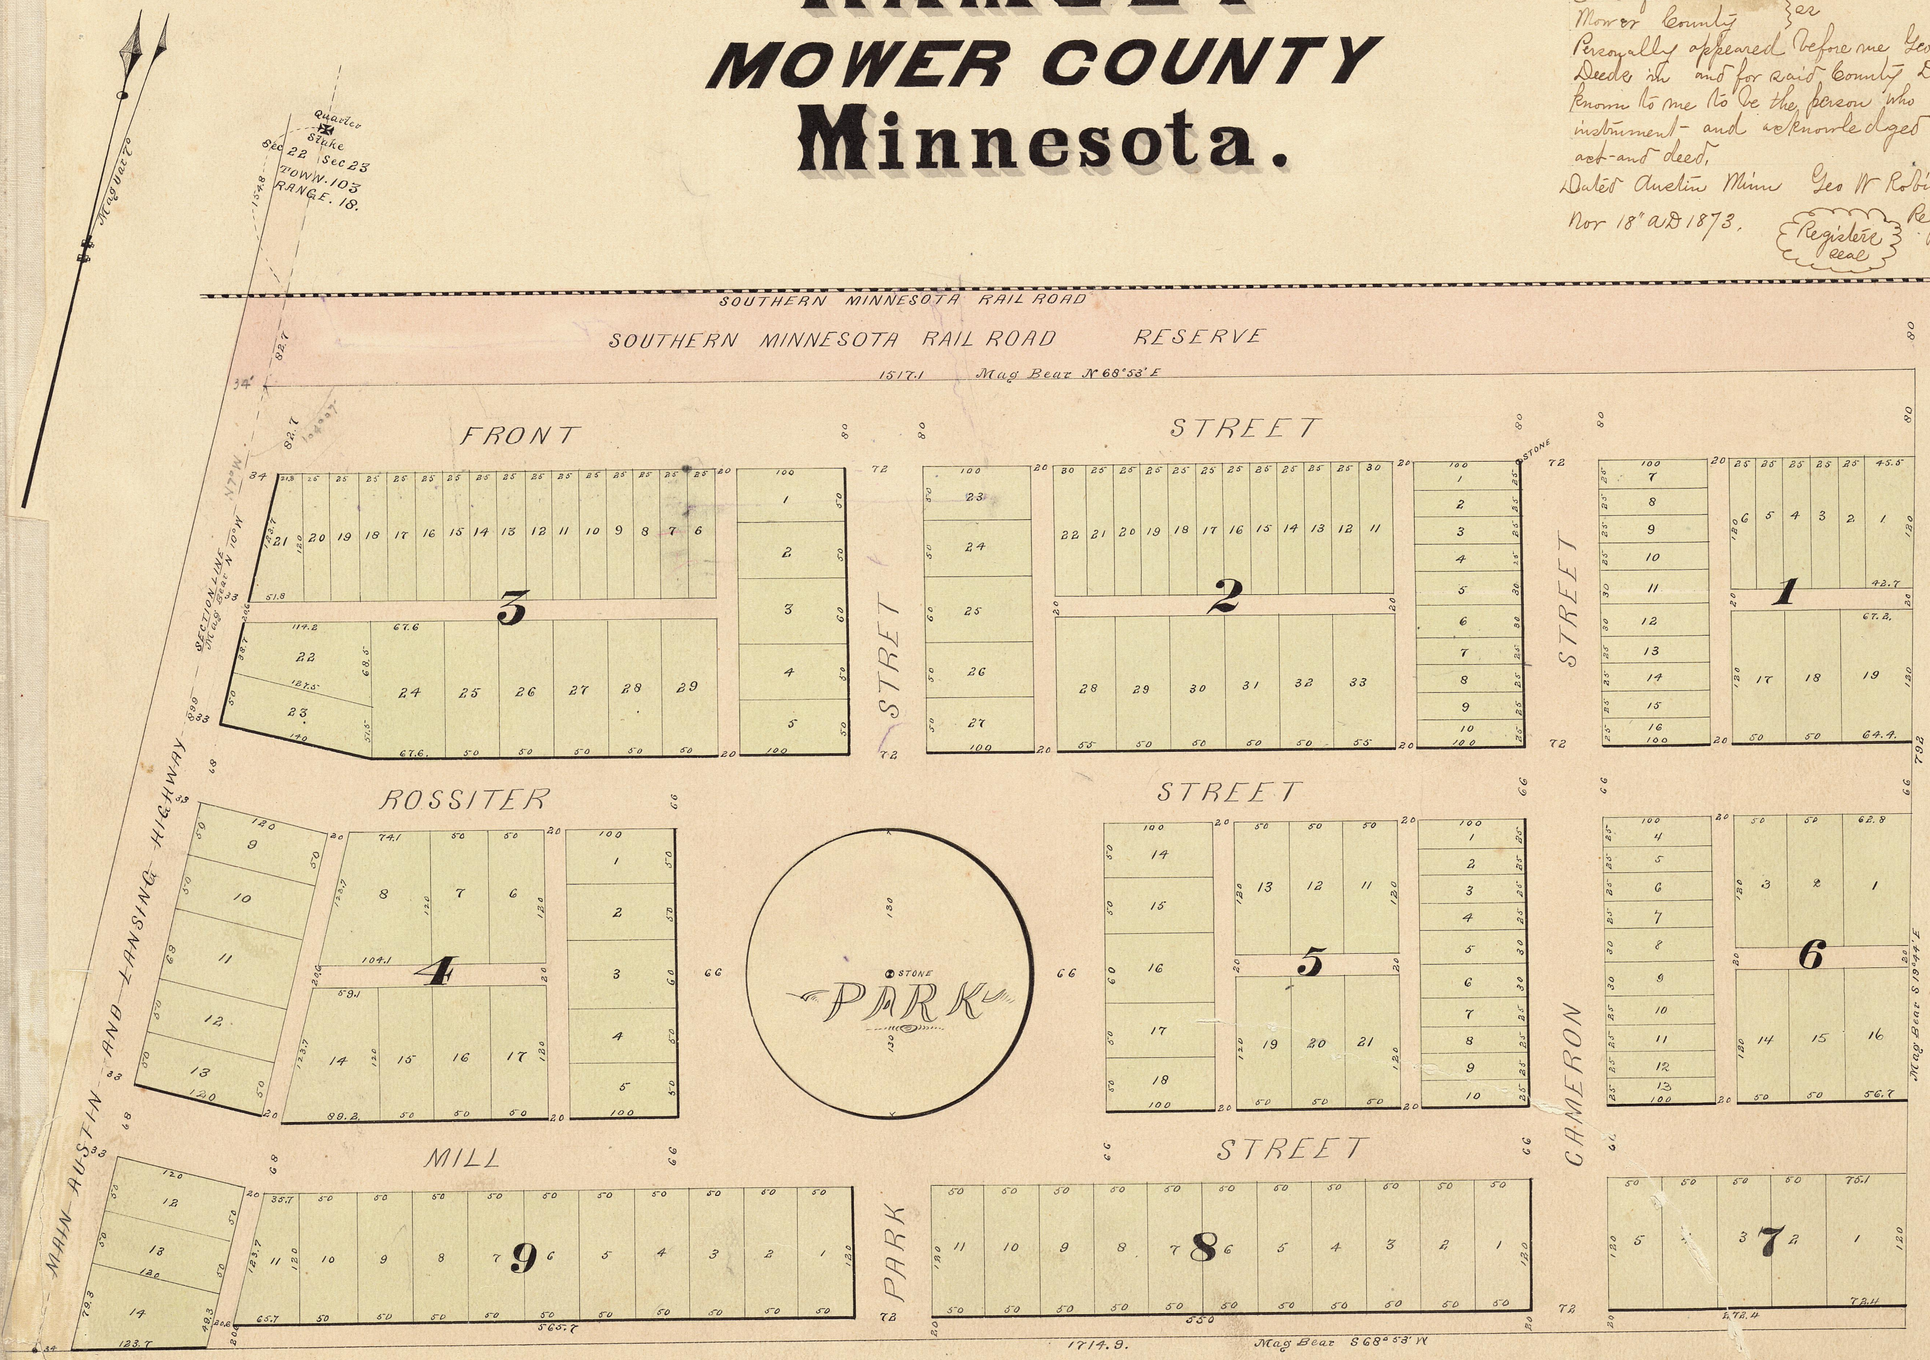

Abbott 5/7. 19