
PLAT
OF

ST. MICHAEL'S SUBDIVISION

SITUATED IN THE S. 1/2 OF THE S. W. 1/4
OF SECTION 22, TWP 103 NORTH, RANGE 18
WEST OF THE 5TH. P. M.

SCALE _ 1" = 100' FEB. 20, 1948

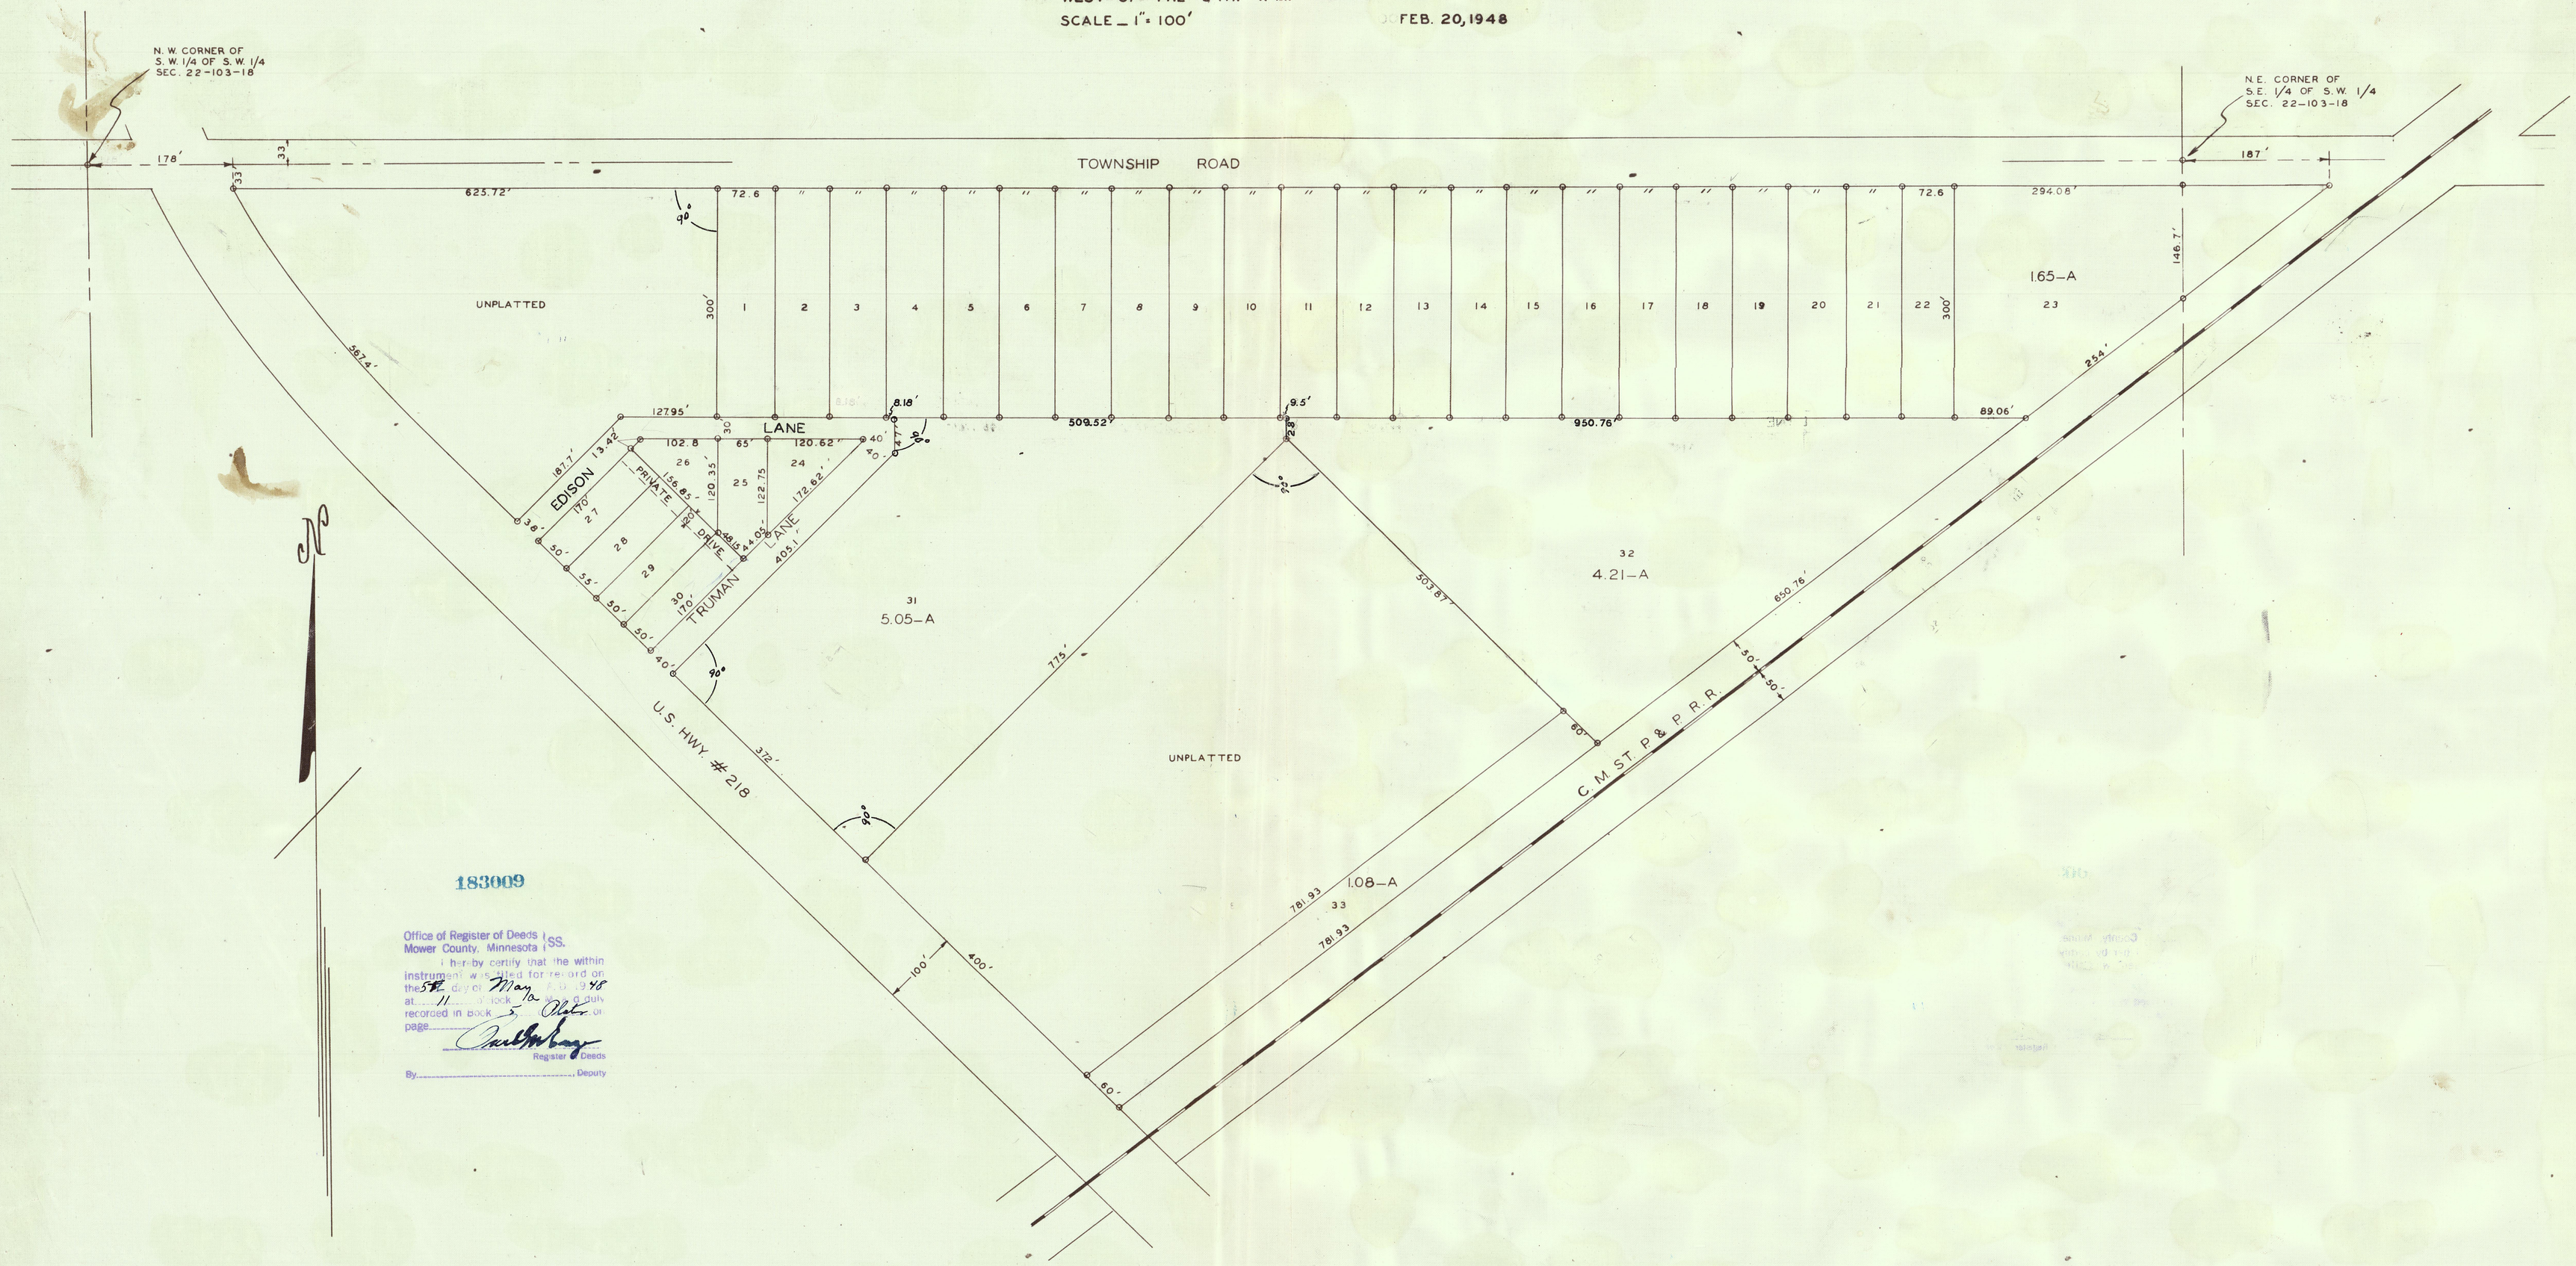

183009

Office of Register of Deeds
Mower County, Minnesota } SS.

I hereby certify that the within instrument was filed for record on the 5th day of May A.D. 1948 at 11 o'clock a. m. duly recorded in Book 5 Plats on page

Register of Deeds

By Deputy

CERTIFICATES

SURVEYOR - SEE MISC. BOOK W PAGE 96

DEDICATION - SEE MISC. BOOK W PAGE 96

APPROVALS - SEE MISC. BOOK W PAGE 96

REGISTER OF DEEDS OFFICE
MOWER COUNTY
MINNESOTA

RECEIVED FOR RECORD THIS 5 DAY OF May A.D. 1948 AT 11 a.m.

AND RECORDED IN VOL. 5 OF PLATS ON PAGE 55.

REGISTER OF DEEDS

Taxes paid and transfer entered this 2 day of May 1948

County Auditor

I hereby certify that taxes for the year 1947 on the lands described within are paid.

County Treasurer

I hereby certify that this survey, plan, or report was prepared by me or under my direct supervision and that I am a duly Registered Land Surveyor under the laws of the State of Minnesota.

Date April 17-1948 Reg. No. 432

19
55